APPENDIX S-A-3

RELOCATED SLOAN MSF SITE

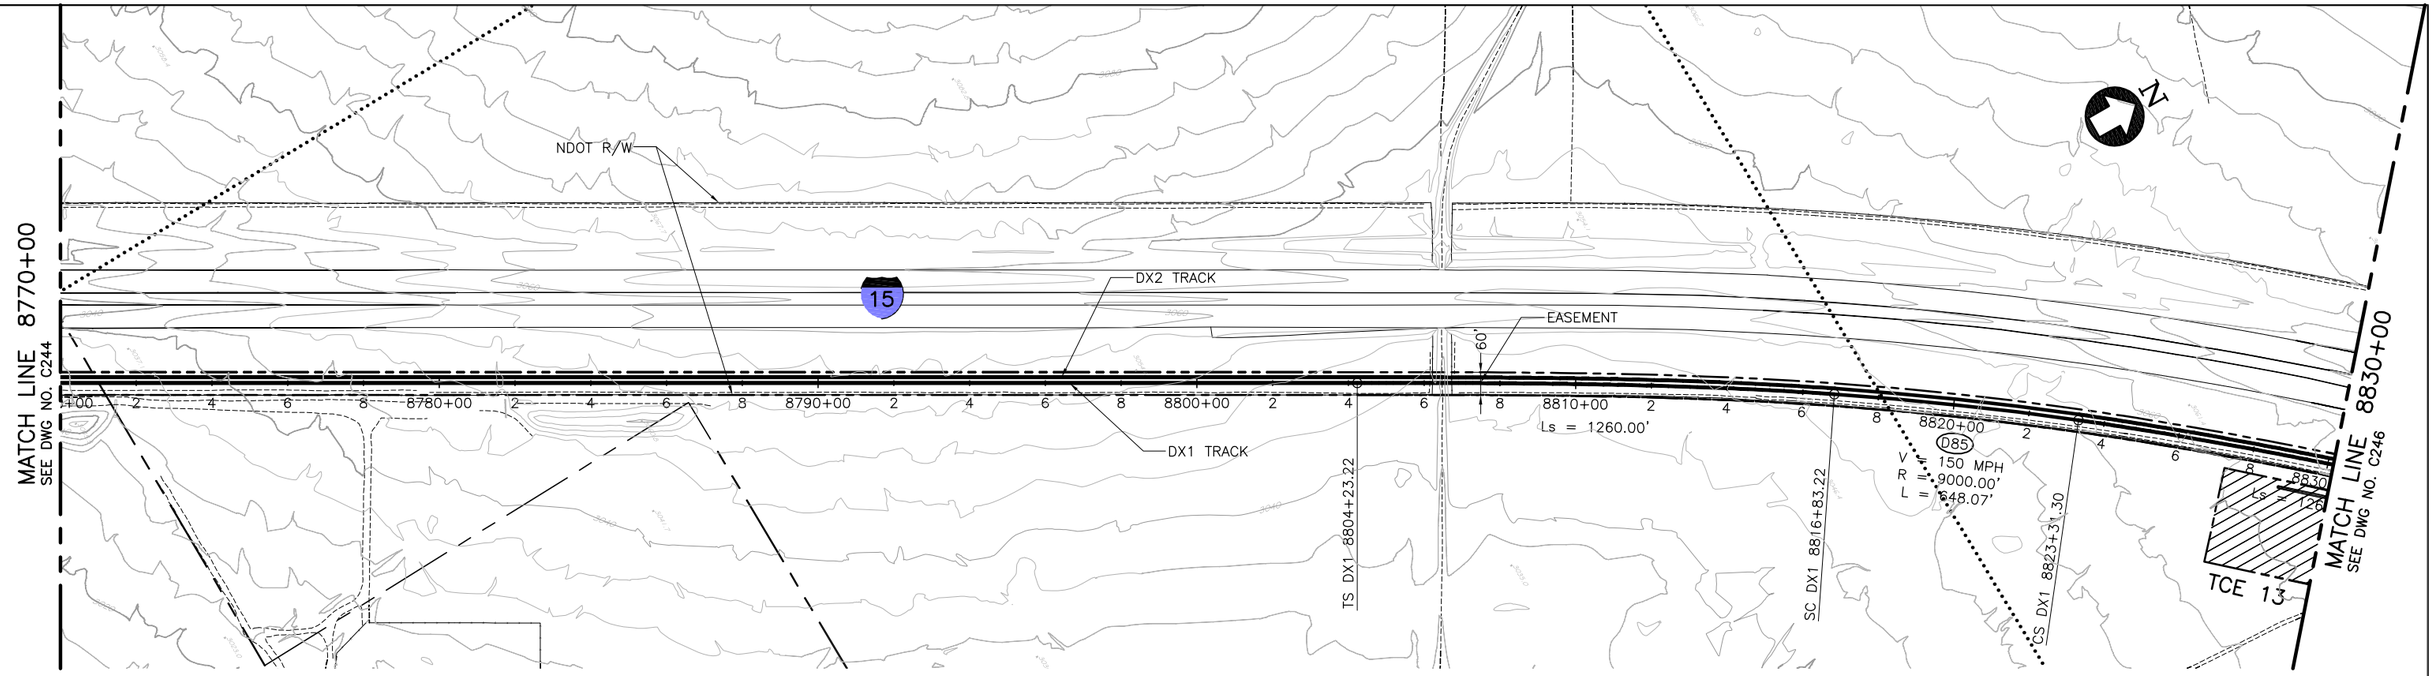

PLAN

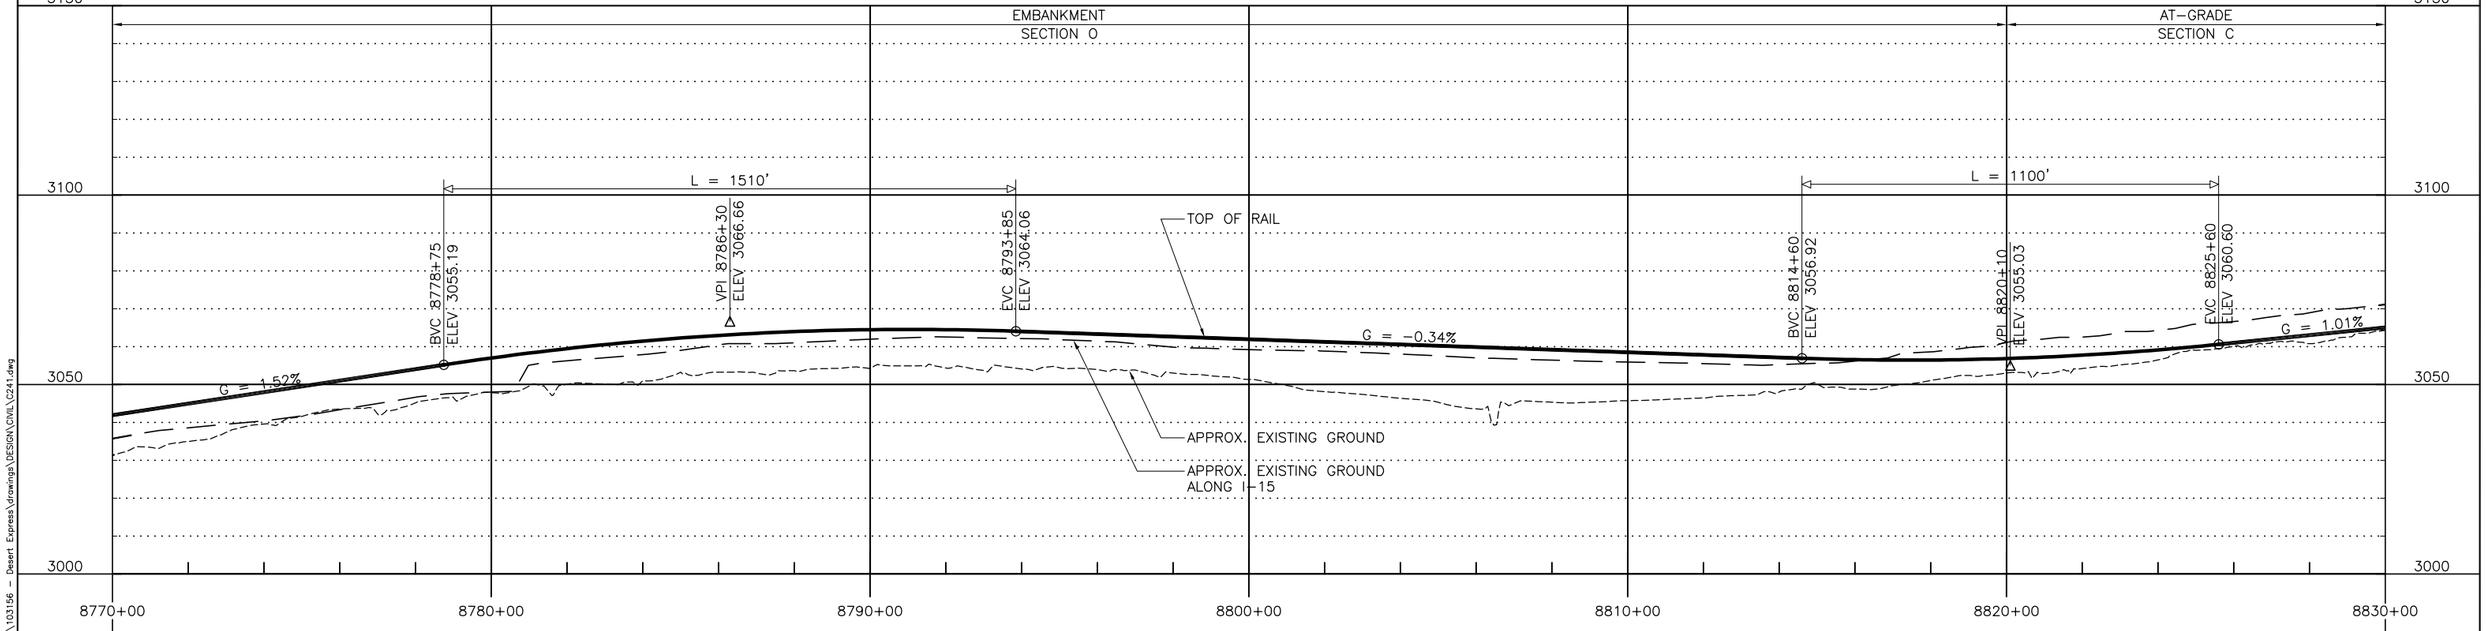

PROFILE

200' 0' 200' 400'
GRAPHIC SCALE

REV	DATE	BY	SUB	APP	DESCRIPTION

DESIGNED BY T. LUNA
DRAWN BY L. DIFUNTORUM
CHECKED BY J. MAHER
IN CHARGE C. BARBER
DATE 19MAY08

EARTH TECH | AECOM
2101 Webster St., Suite 1000
Oakland, CA 94612
Phone: (510) 419-6000
Fax: (510) 419-5355
S-A-3-1

DESERTXPRESS
VICTORVILLE TO LAS VEGAS

PLAN AND PROFILE
SEGMENT 5, ALTERNATIVE B
STA. DX1 8770+00 TO DX1 8830+00
SHEET 145

CADD FILENAME C241.dwg
SIZE D | SCALE 1"=200'H; 1"=20'V
CONTRACT NO.
REV. B | SHEET NO. C245 | PAGE NO.

lunot Aug 21, 2009 - 9:41am L:\work\103156 - Desert Express\drawings\DESIGN\CIVIL\C241.dwg

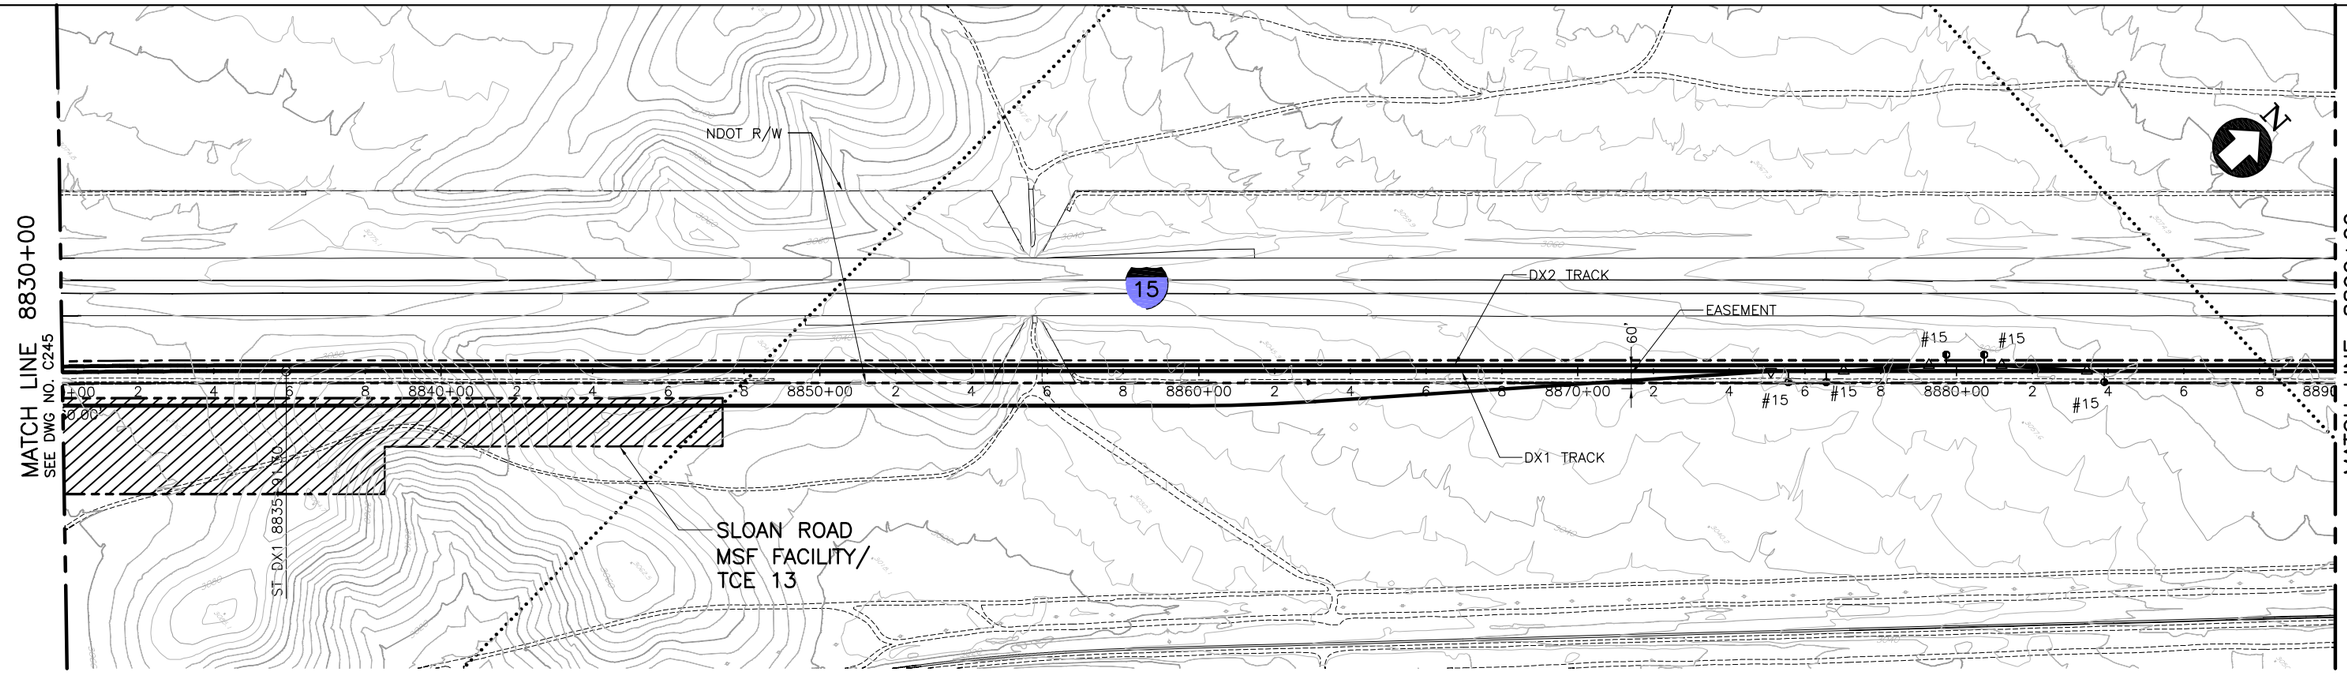

PLAN

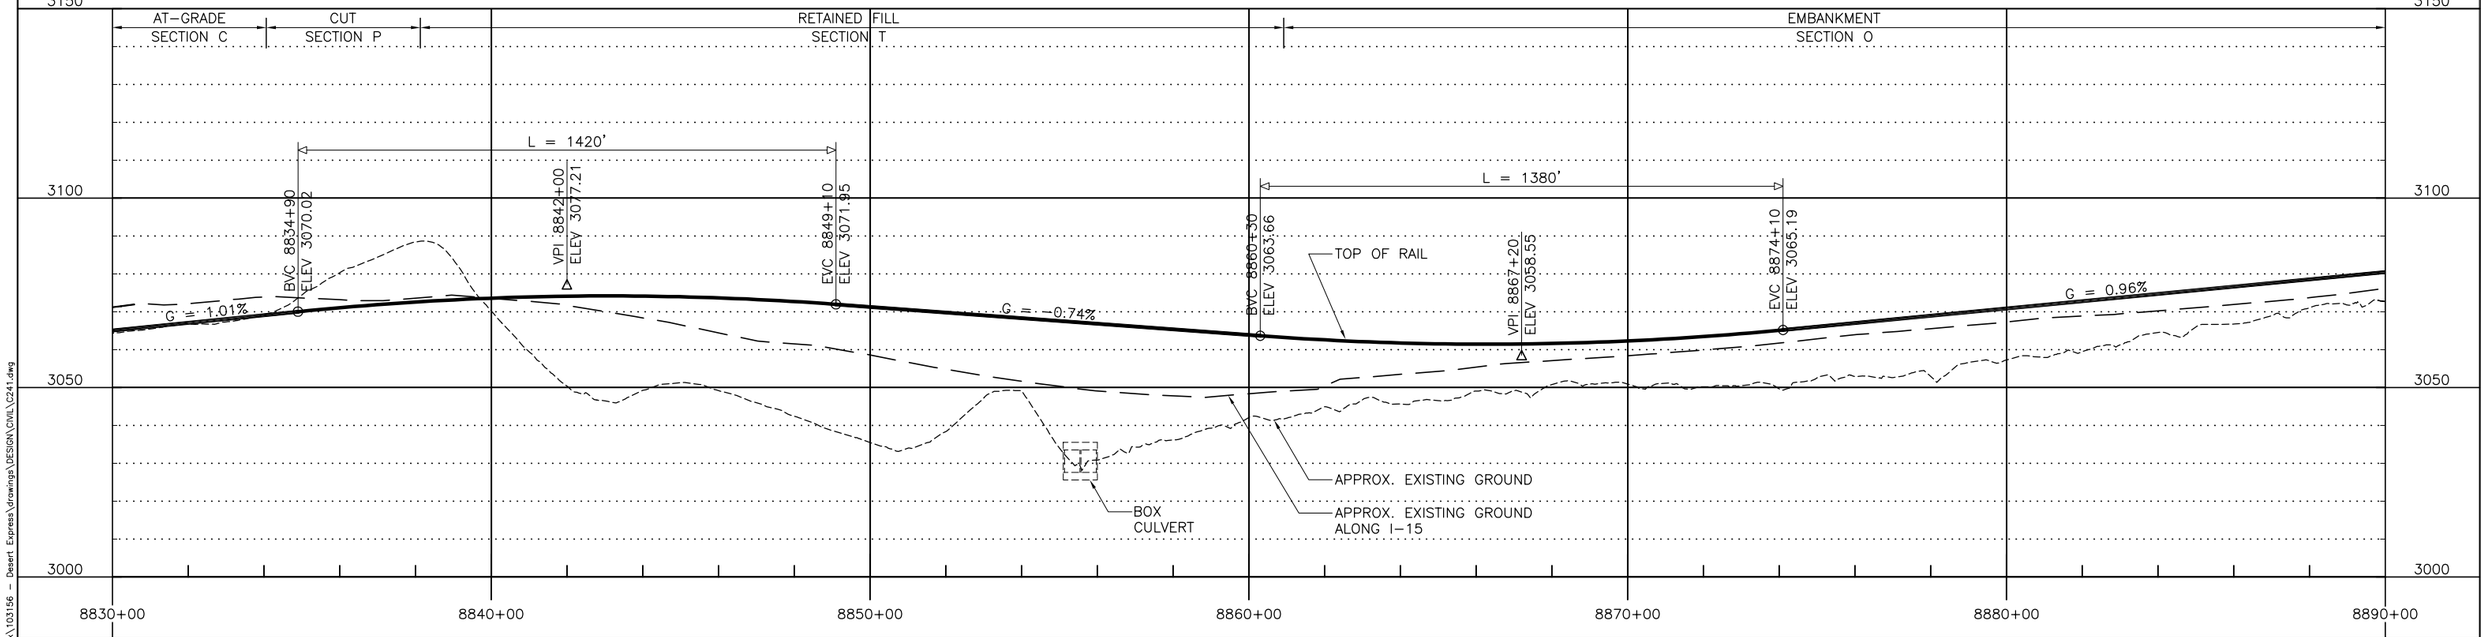

PROFILE

200' 0' 200' 400'
GRAPHIC SCALE

REV	DATE	BY	SUB	APP	DESCRIPTION

DESIGNED BY T. LUNA
DRAWN BY L. DIFUNTORUM
CHECKED BY J. MAHER
IN CHARGE C. BARBER
DATE 19MAY08

EARTH TECH | AECOM
2101 Webster St., Suite 1000
Oakland, CA 94612
Phone: (510) 419-6000
Fax: (510) 419-5355
S-A-3-2

DESERTXPRESS
VICTORVILLE TO LAS VEGAS

PLAN AND PROFILE
SEGMENT 5, ALTERNATIVE B
STA. DX1 8830+00 TO DX1 8890+00
SHEET 146

CADD FILENAME C241.dwg
SIZE D | SCALE 1"=200'H; 1"=20'V
CONTRACT NO.
REV. B | SHEET NO. C246 | PAGE NO.

lunot Aug 21, 2009 - 9:42am LA\work\103156 - Desert Express\drawings\DESIGN\CIVIL\C241.dwg