ATTACHMENT B

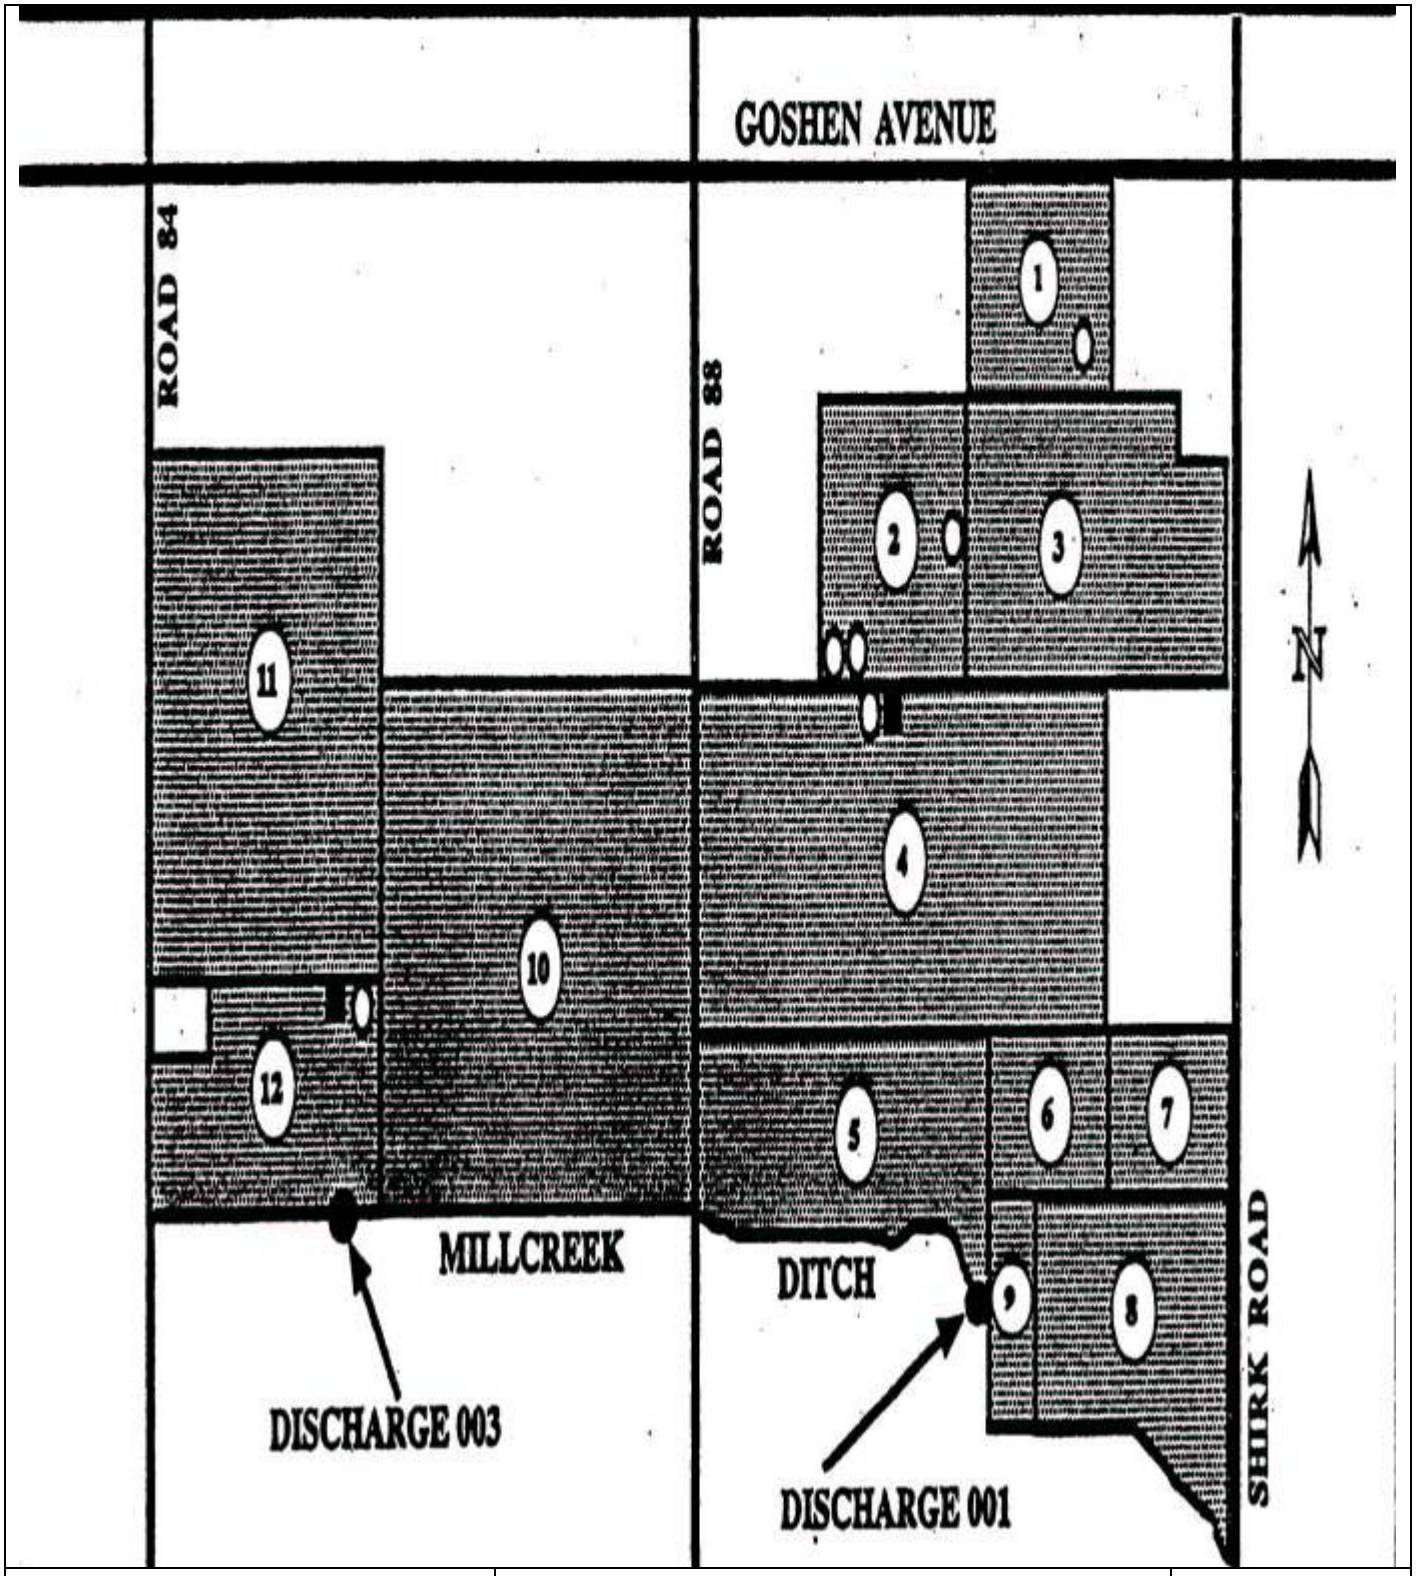

Drawing Reference:
Section 28, T18S, R24E, MDB&M
Goshen and Visalia, 7 ½' USGS Quad

■ -Treatment Units

O -Extraction Wells

SITE LOCATION MAP
AAF-McQUAY, INC. AND STANLEY BOSTITCH, INC., ET AL.
GROUNDWATER REMEDIATION SYSTEM
TULARE COUNTY
Discharge 002 (Use for Irrigation)

N
W E
S

NOT TO SCALE