ATTACHMENT B

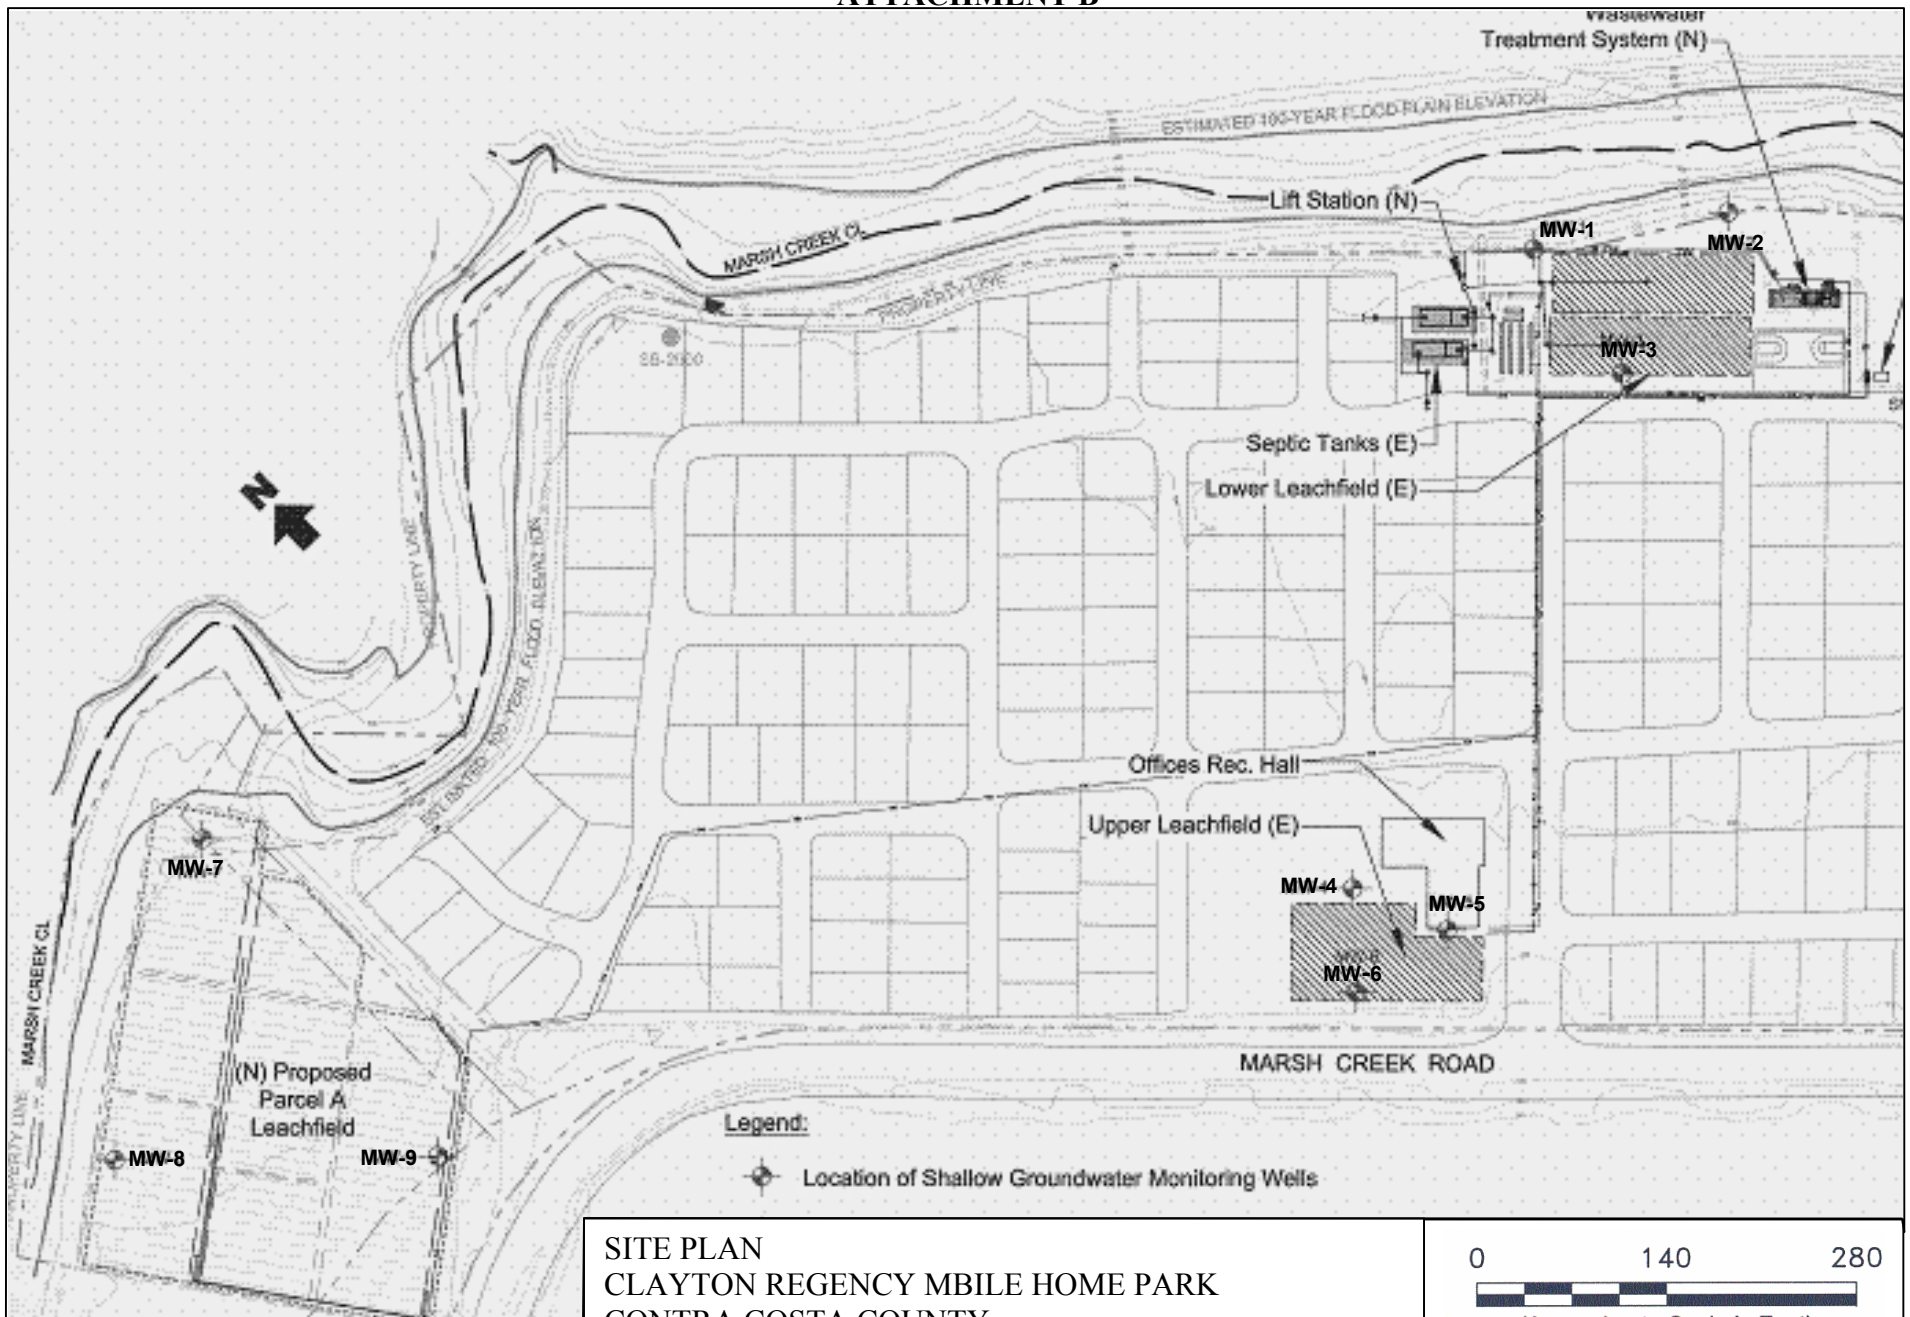

Reference: Report of Waste Discharge,
Erler and Kalinowski, Inc.,
September 2003

SITE PLAN
CLAYTON REGENCY MBILE HOME PARK
CONTRA COSTA COUNTY

ORDER NO.

0 140 280
(Approximate Scale in Feet)