ATTACHMENT D

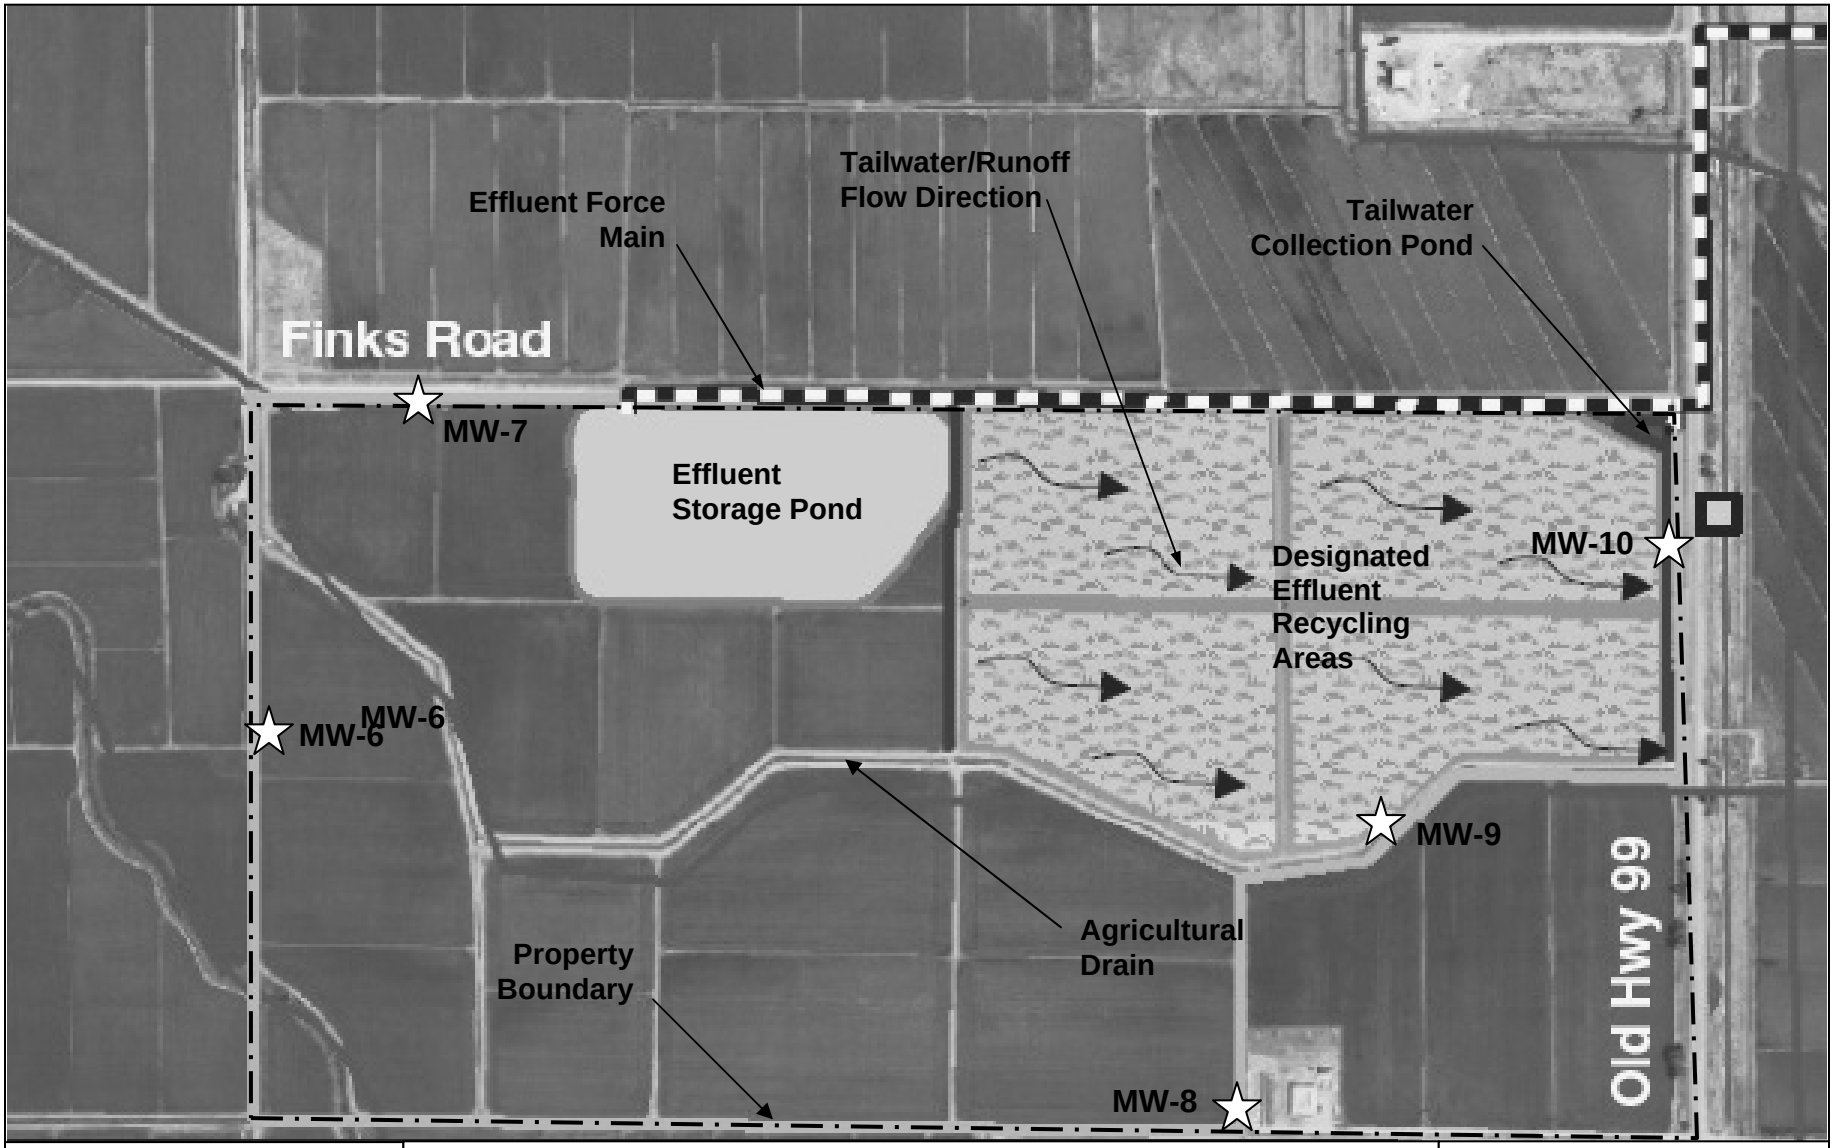

Drawing Reference: RWD	**EFFLUENT RECYCLING SITE PLAN** MAXWELL PUBLIC UTILITIES DISTRICT MAXWELL WASTEWATER TREATMENT FACILITY COLUSA COUNTY ORDER NO.	N Approx. Scale: 1” = 700‘