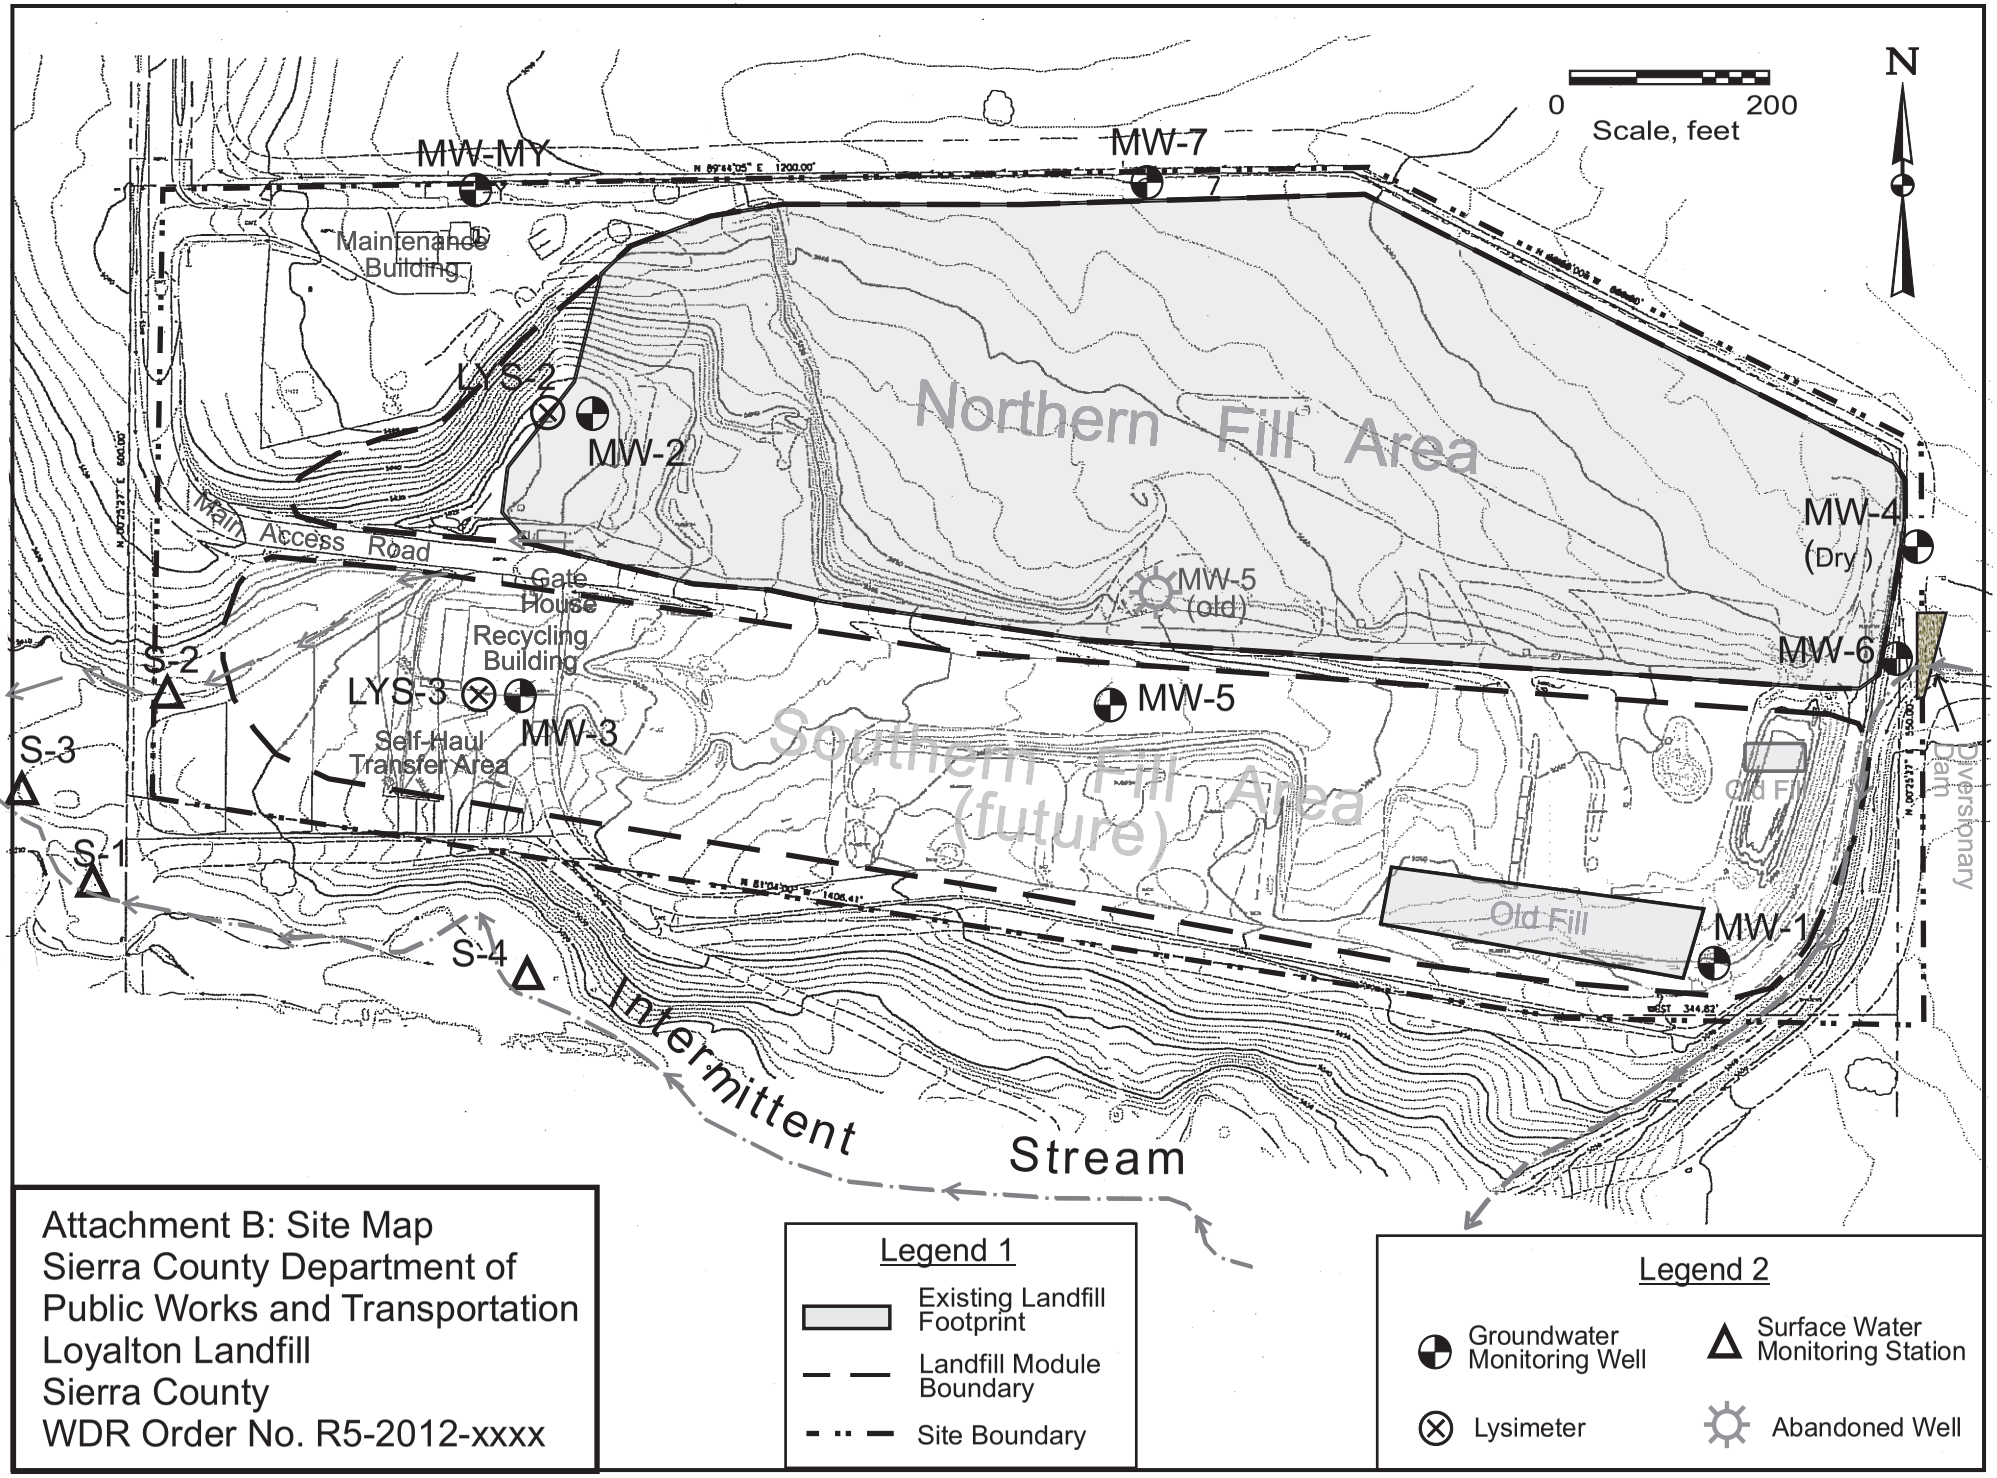
N
0
200
Scale, feet
MW-MY
MW-7
Maintenance Building
LYS-2
MW-2
Northern Fill Area
Main Access Road
Gate House
Recycling Building
MW-5 (old)
MW-4 (Dry)
MW-6
S-2
LYS-3
MW-3
MW-5
Self-Haul Transfer Area
Southern Fill Area (future)
Old Fill
Diversionary Berm
S-3
S-1
S-4
Old Fill
MW-1
Intermittent Stream
Attachment B: Site Map
Sierra County Department of Public Works and Transportation
Loyalton Landfill
Sierra County
WDR Order No. R5-2012-xxxx
Legend 1
Existing Landfill Footprint
Landfill Module Boundary
Site Boundary
Legend 2
Groundwater Monitoring Well
Surface Water Monitoring Station
Lysimeter
Abandoned Well