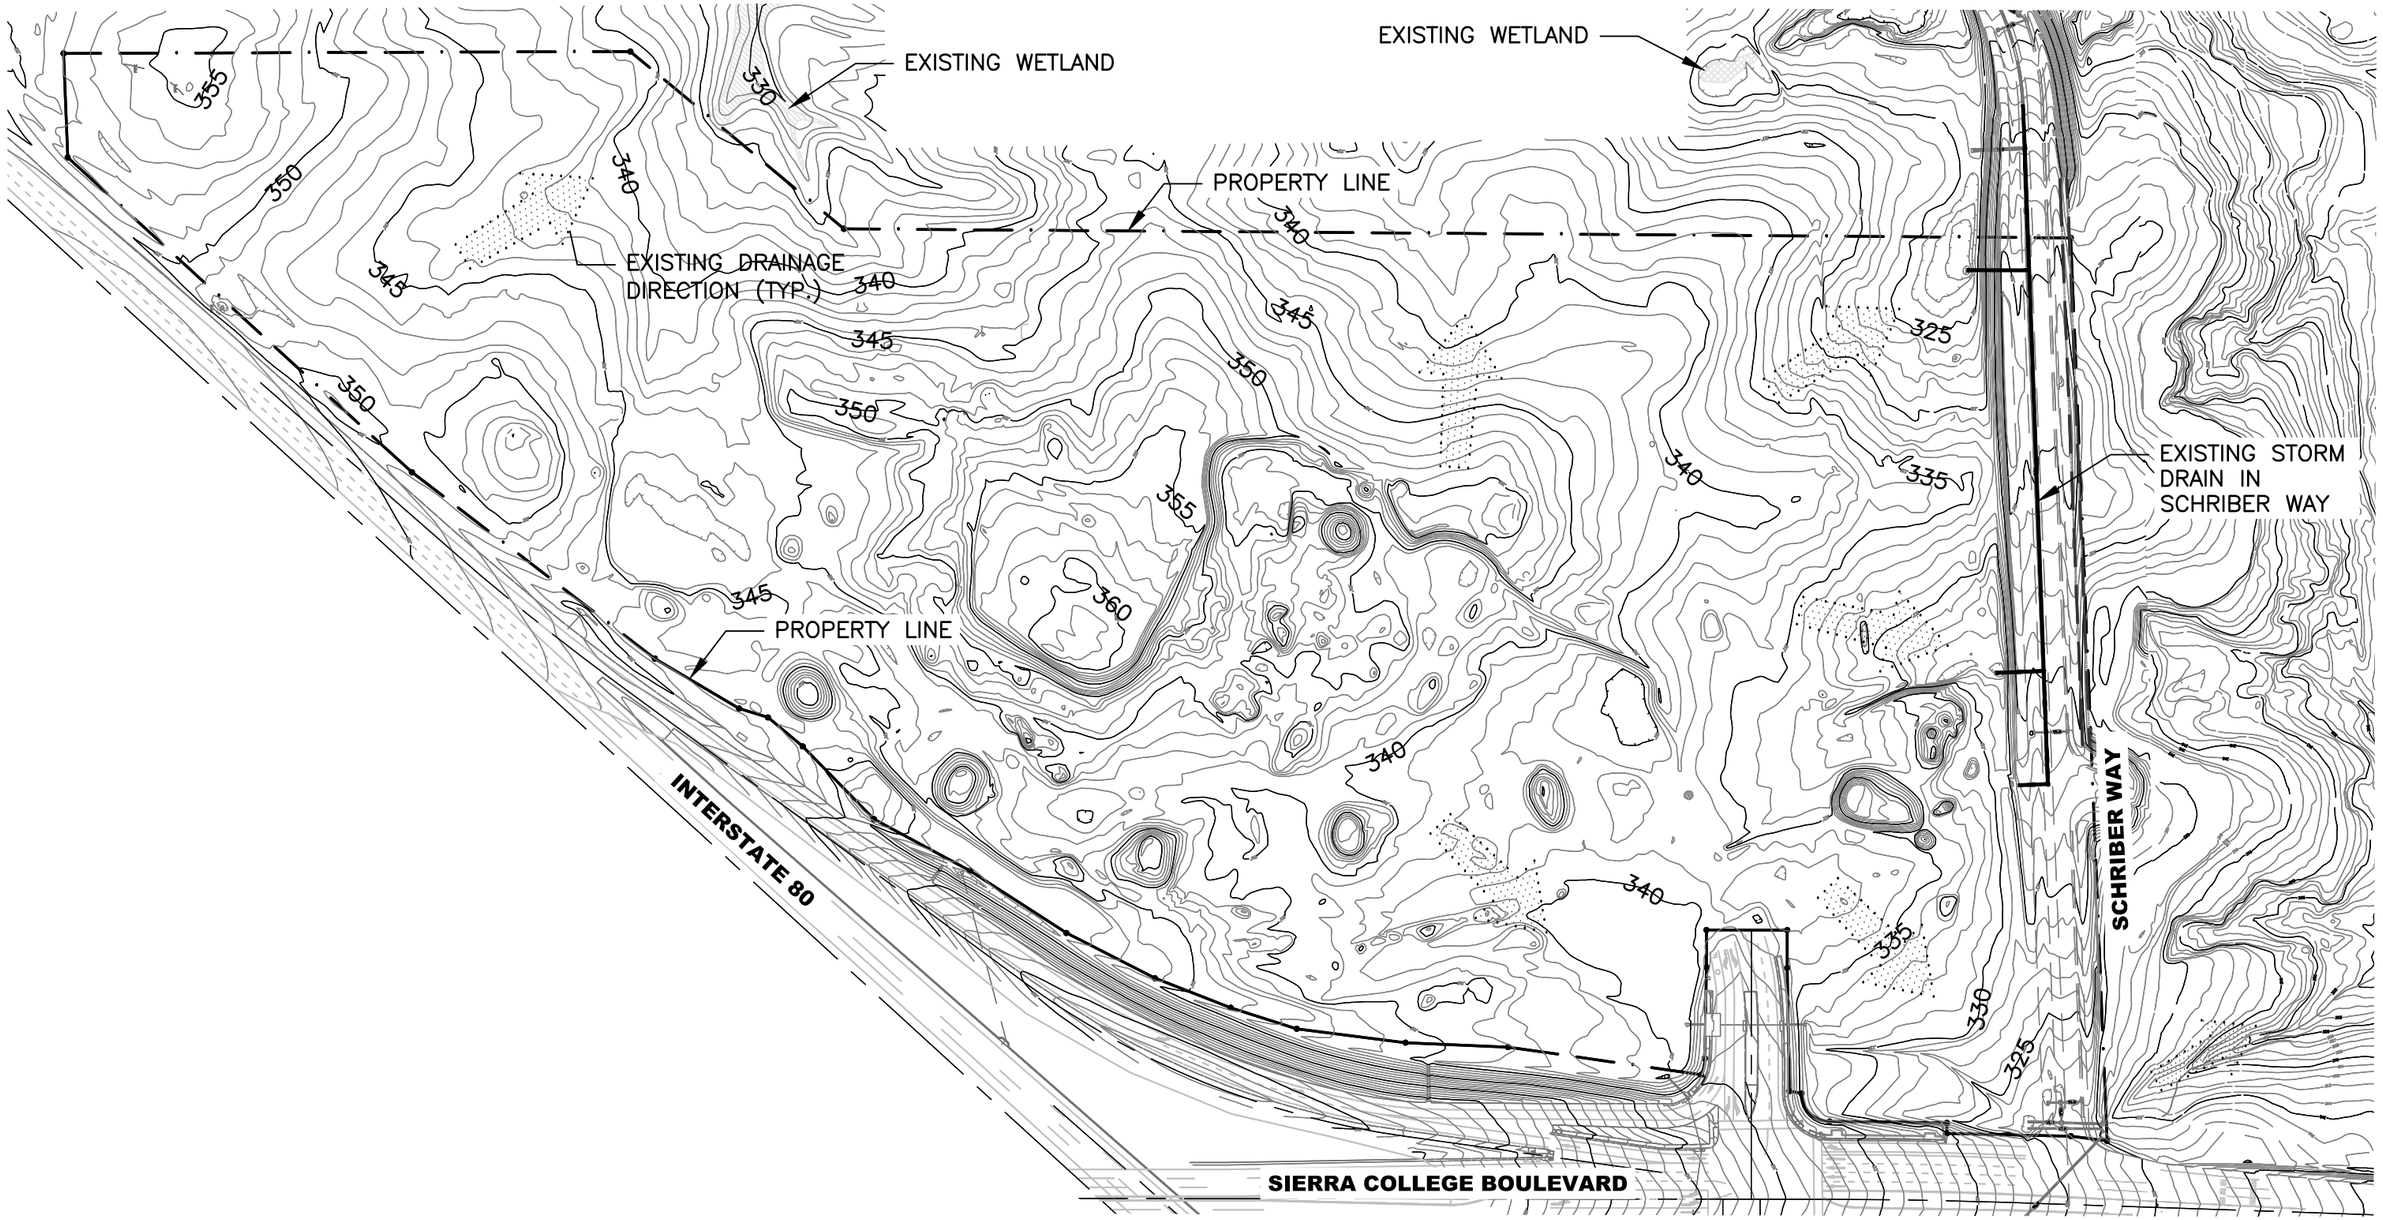

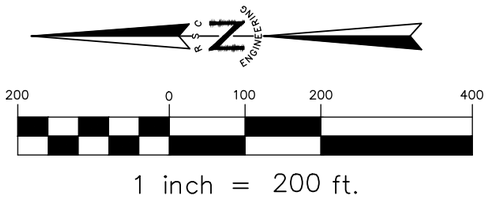

RSC ENGINEERING
2250 Douglas Blvd. Suite 150
Roseville, CA 95661
Ph:916.788.2864 Fax:916.788.4408

ROCKLIN CROSSINGS
ROCKLIN, CA

FIGURE 2
PRE-DEVELOPED SITE PLAN

PROJECT NO.:001-002 | DATE: 05/30/2012 | SHEET NO. 1 OF 2