ATTACHMENT D

DWG. NUMBER	REFERENCE DRAWING DESCRIPTION

REV. NO.	DATE	REVISION DESCRIPTION	BY	CHK.	ENGR.	APP.

REV. NO.	DATE	REVISION DESCRIPTION	BY	CHK.	ENGR.	APP.

FORMER DRAWING NUMBER

LOCATION CODE

PORT OF STOCKTON

EAST COMPLEX
MUNICIPAL SEPARATE STORM SEWER SYSTEM
2201 W. WASHINGTON STREET
SAN JOAQUIN COUNTY, CA
STOCKTON

SCALE: AS SHOWN
DRAWN: JMT
DATE:

FIGURE 1
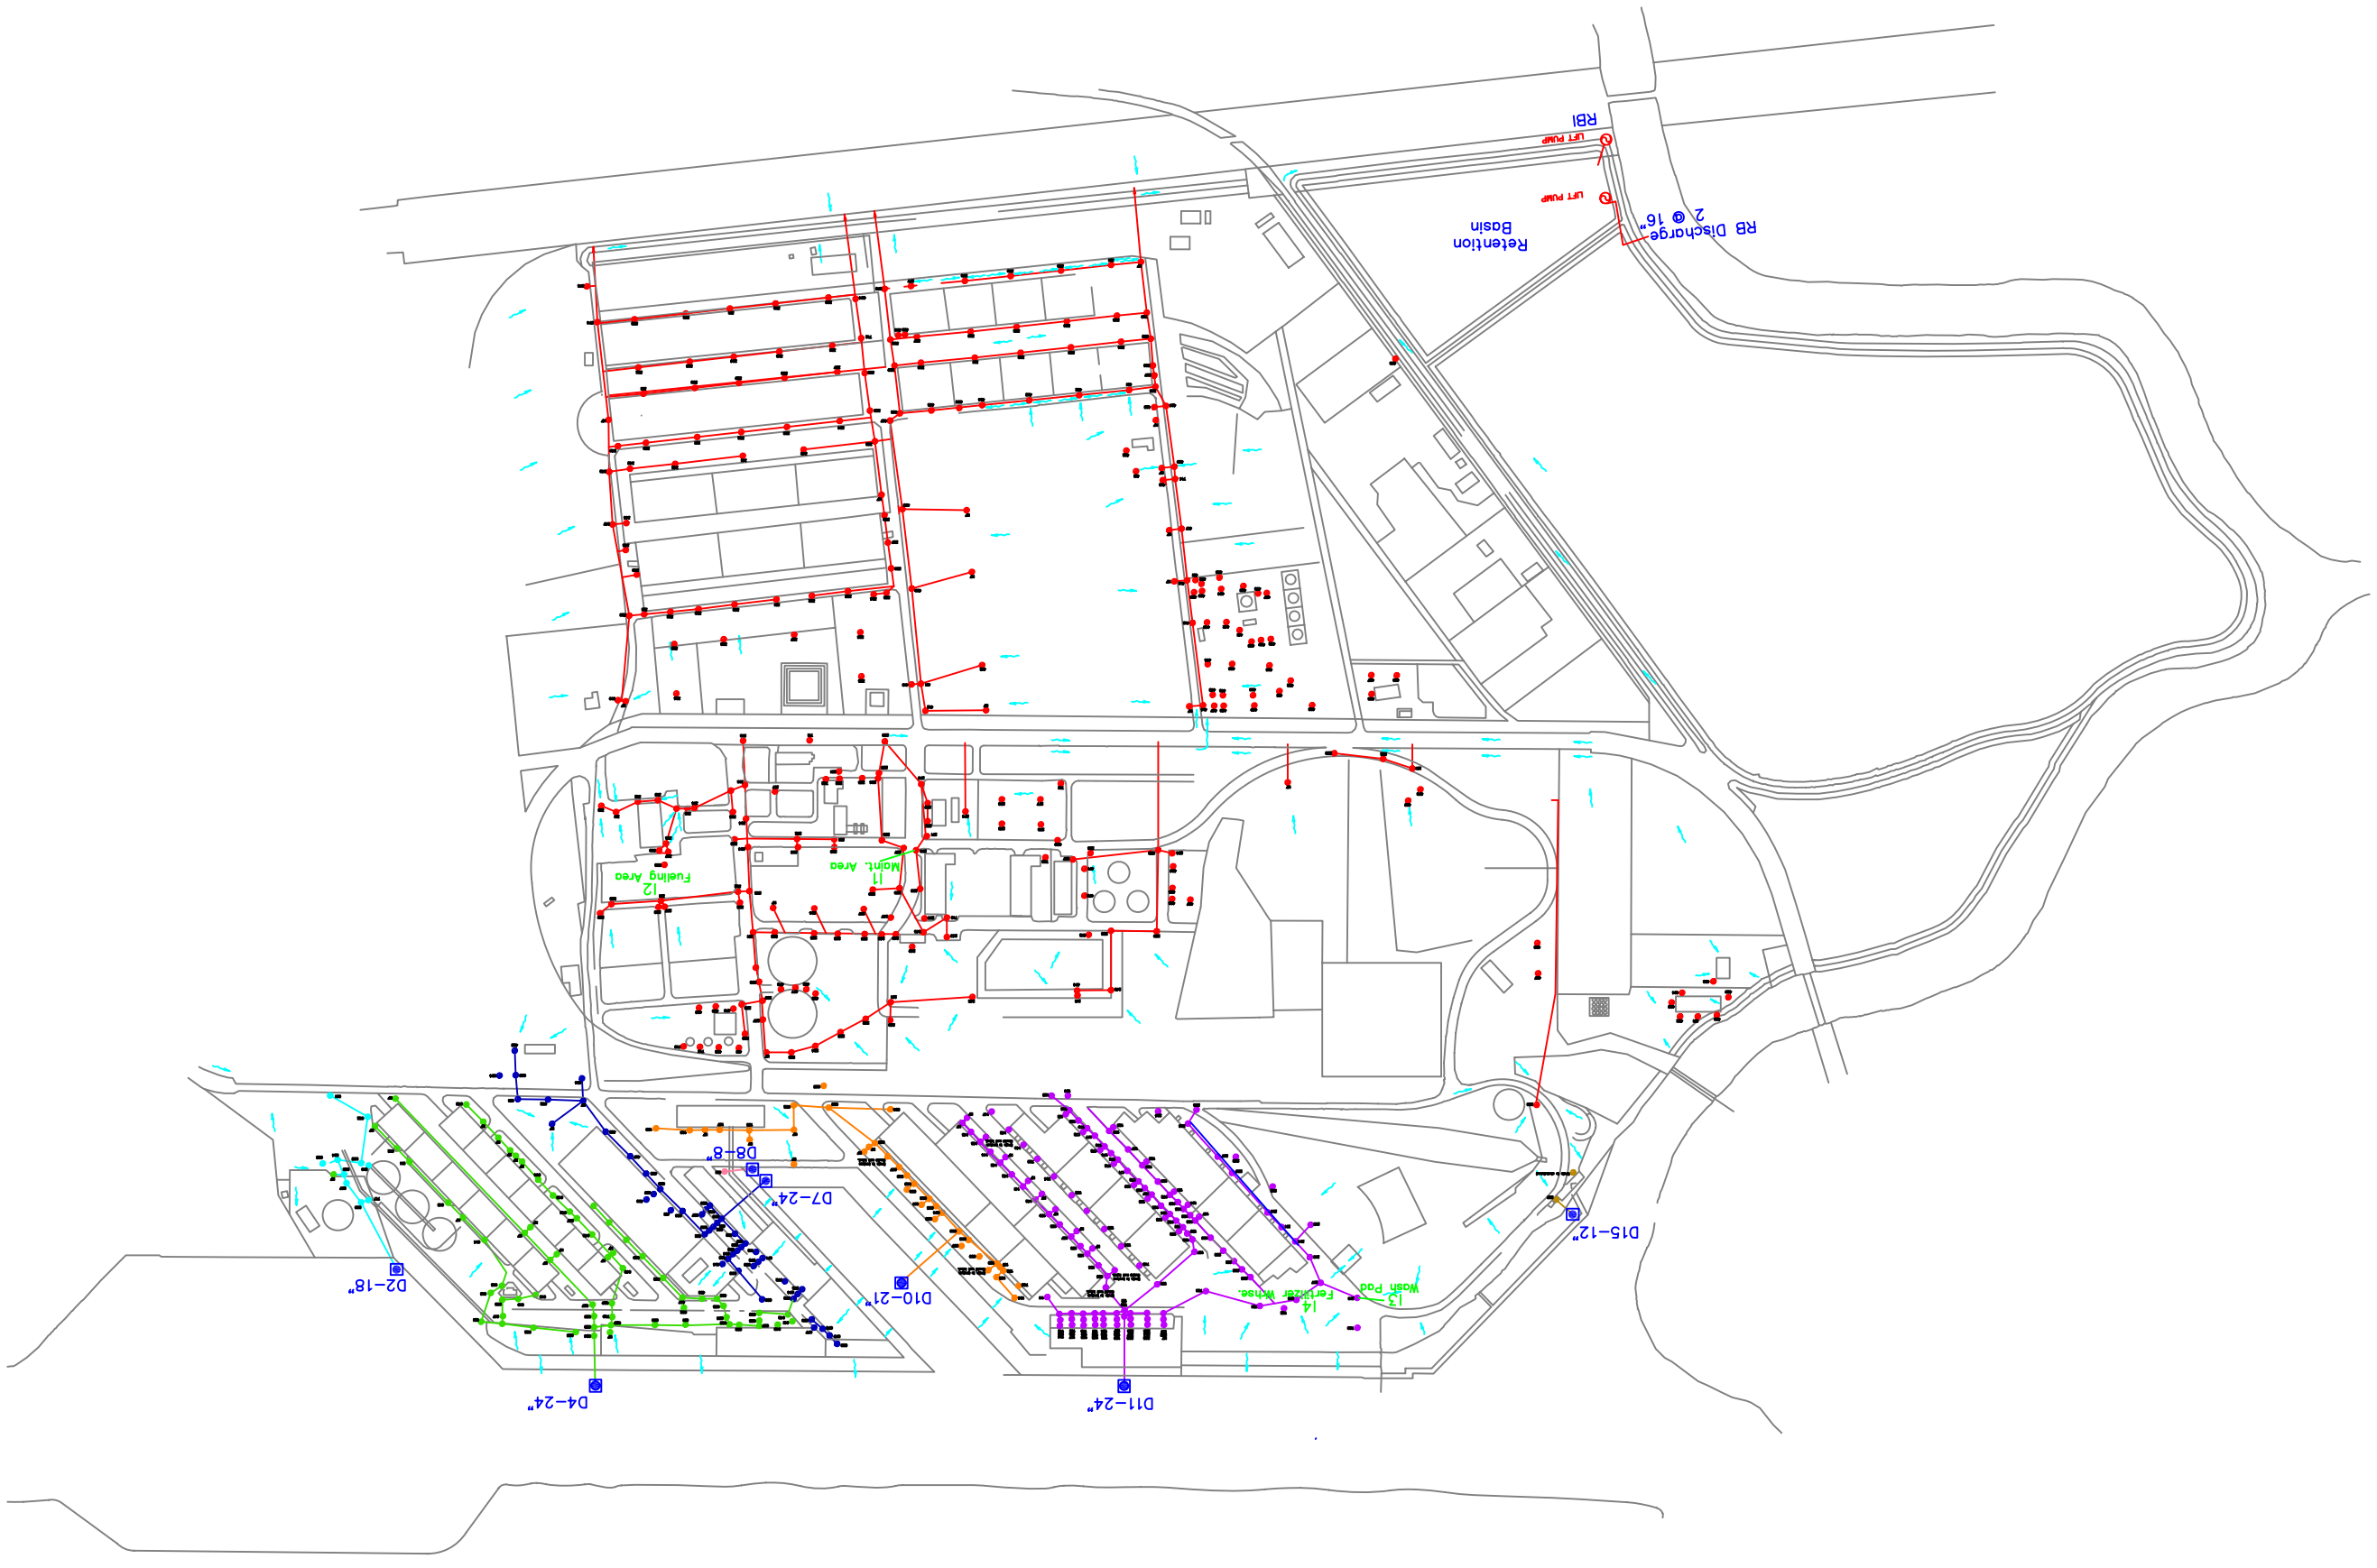
REV. 0