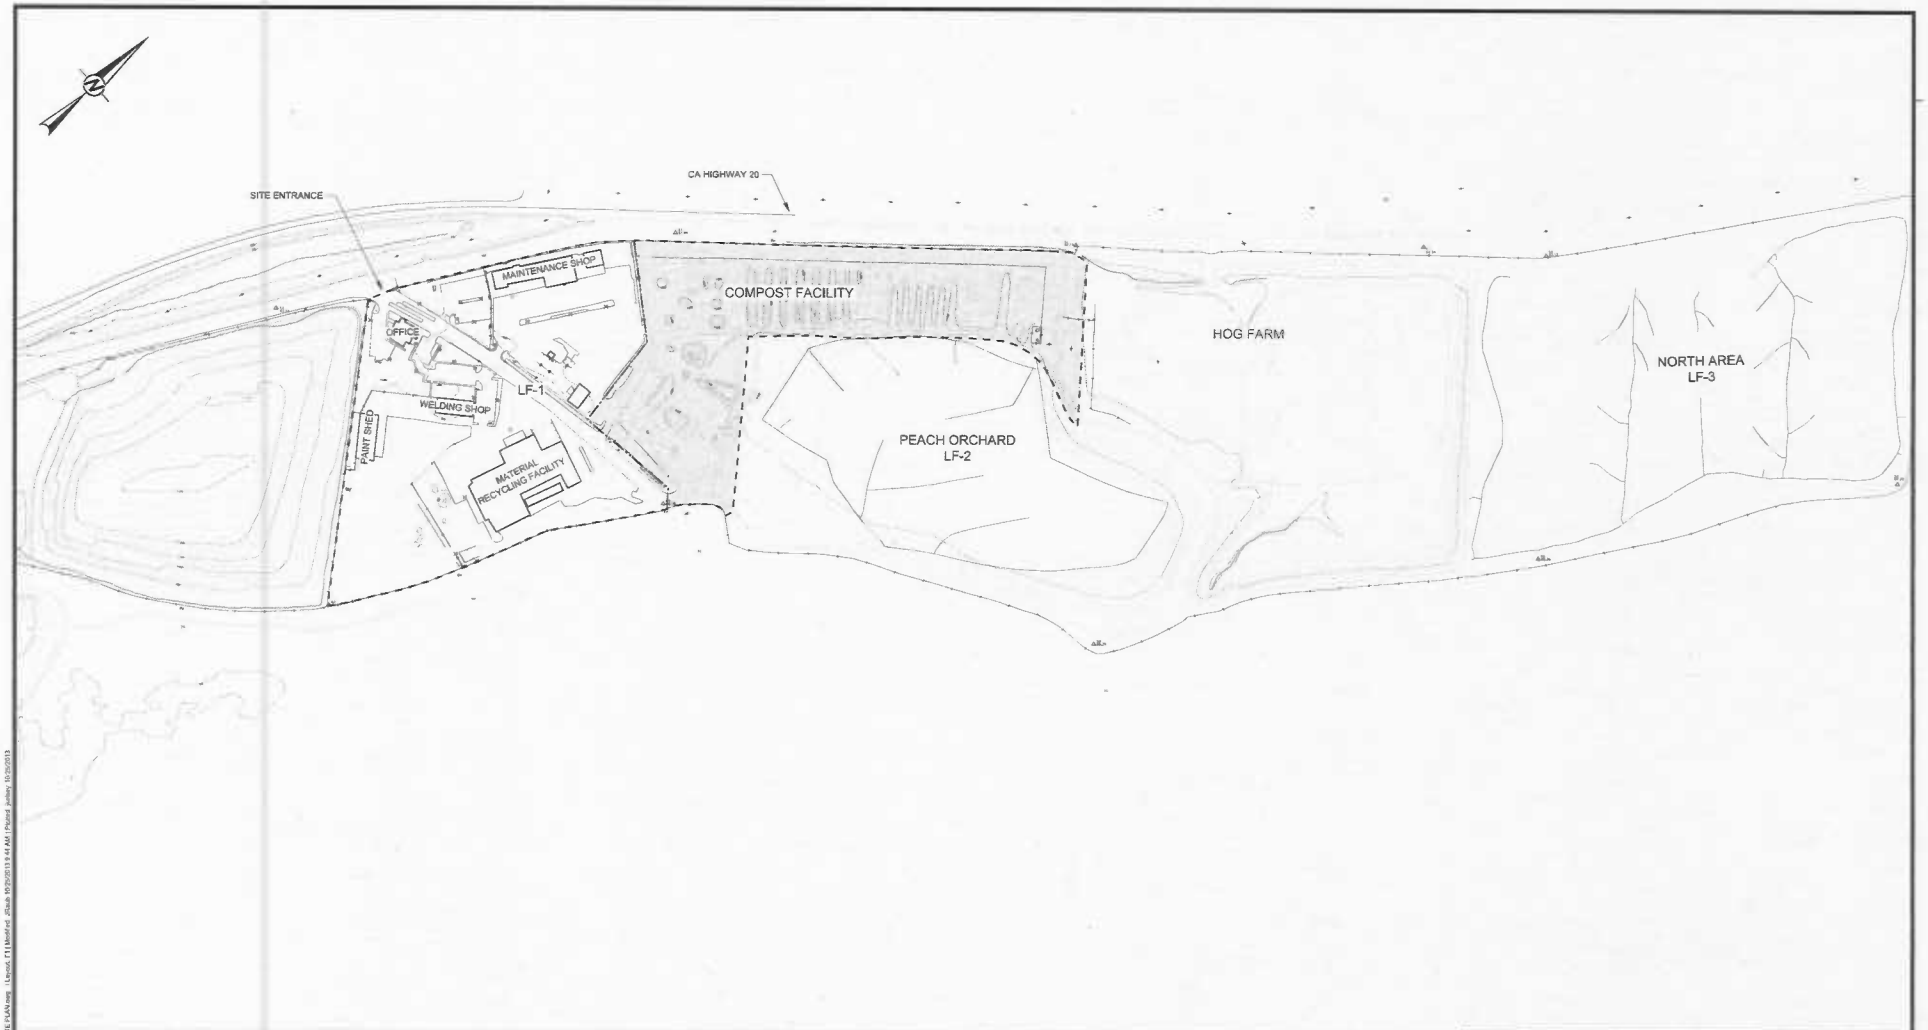

NOTES

1. TOPOGRAPHIC INFORMATION PREPARED USING PHOTOGRAMMETRIC METHODS BY AERIAL DATA INC. DATE OF TOPOGRAPHY: APRIL 4, 2012.

LEGEND

COMPOST FACILITY

APPROXIMATE BOUNDARY OF LF-1

0 200 400 800
SCALE FEET

REV	DATE	REVISION DESCRIPTION	DES	CADD	CHK	RVW

PROJECT

RECOLOGY YUBA-SUTTER FACILITY
MARYSVILLE, CALIFORNIA

TITLE

SITE PLAN

PROJECT No.		130-1525	FILENAME CAD COMPOST SITE PLAN
DESIGN	JTK	10/8/13	SCALE AS SHOWN
CADD	JCS	10/14/13	FIGURE
CHECK	JTK	10/15/13	1
REVIEW	KGH	10/17/13	