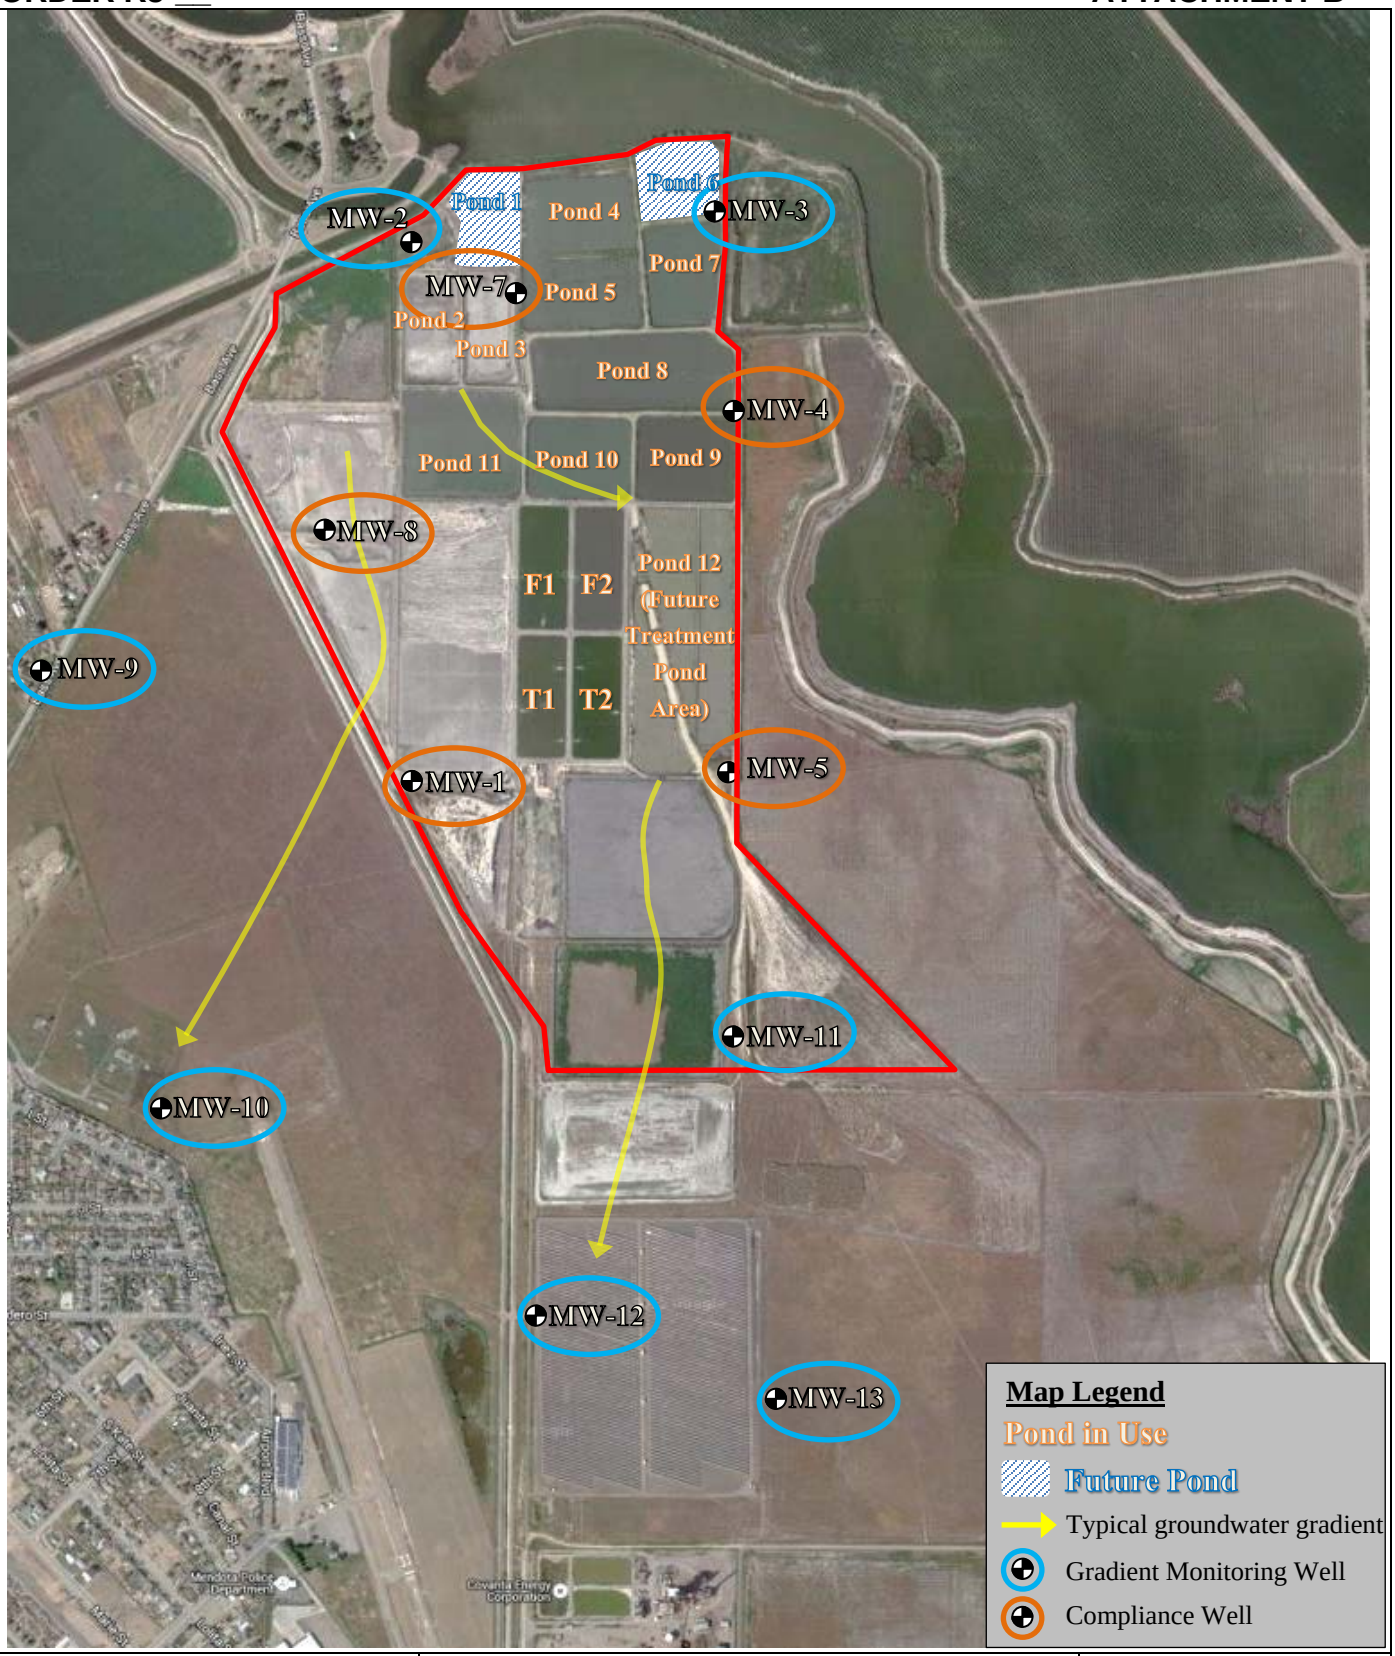

DRAWING REFERENCE:	SITE PLAN	Approximate Scale:
2014 Annual Groundwater Monitoring Report Stantec, Inc	CITY OF MENDOTA MENDOTA WASTEWATER TREATMENT FACILITY FRESNO COUNTY	1 inch = 1,160 feet