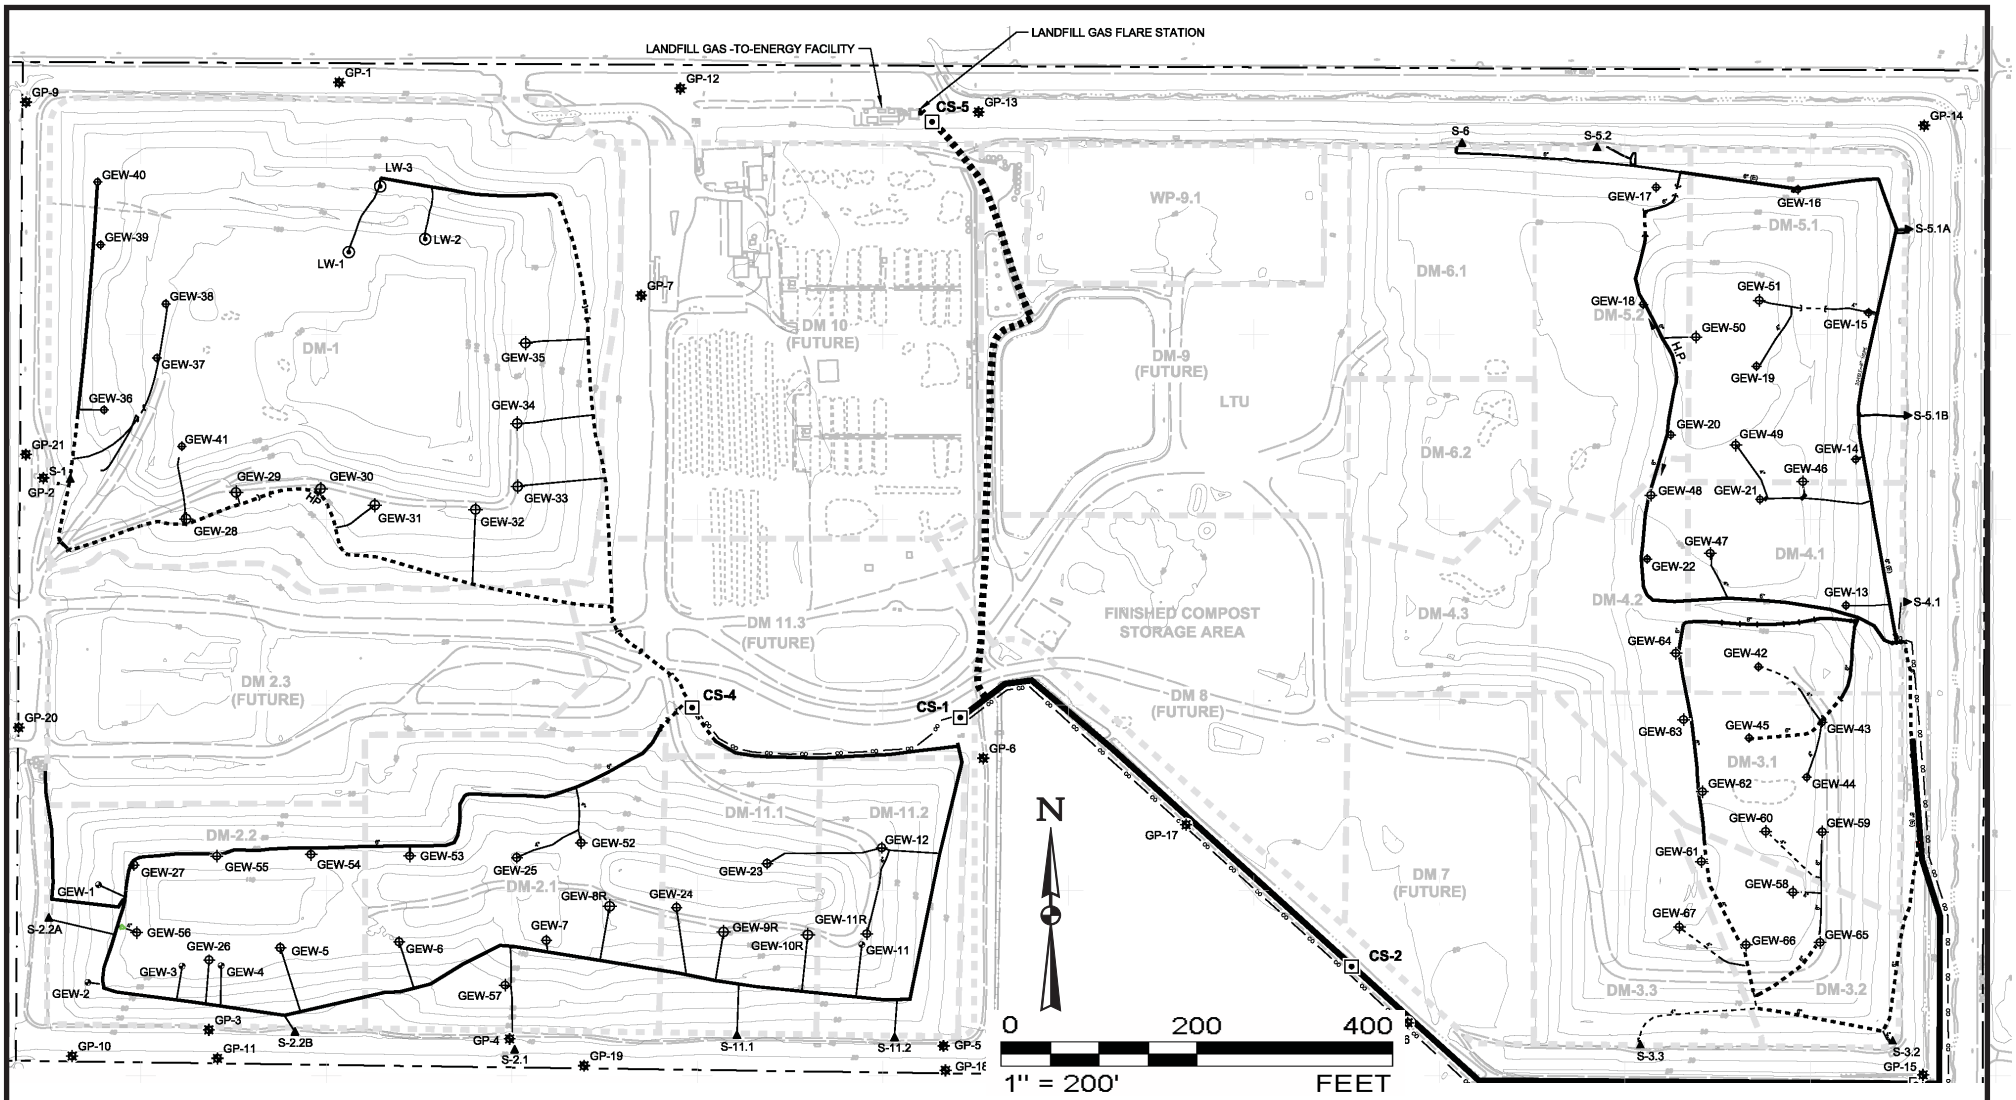


LEGEND

| | |
|---|---|
| 4" LFG LATERAL (BELOW GROUND) | CONDENSATE SUMP |
| 4" LFG LATERAL (ABOVE GROUND) | LEACHATE SUMP |
| 6" LFG HEADER (BELOW GROUND) | ISOLATION VALVE |
| 6" LFG HEADER (ABOVE GROUND) | 2-INCH LFG EXTRACTION WELL |
| 12" LFG LATERAL (BELOW GROUND) | 4-INCH LFG EXTRACTION WELL |
| 12" LFG HEADER (ABOVE GROUND) | LEACHATE WELL |
| CO CO AIR AND CONDENSATE PIPING | GAS PROBE |

Attachment F: Gas Controls Map
Recology Hay Road
Jepson Prairie Organics
Recology Hay Road Landfill
Solano County
ORDER R5-2016-XXXX