ATTACHMENT D

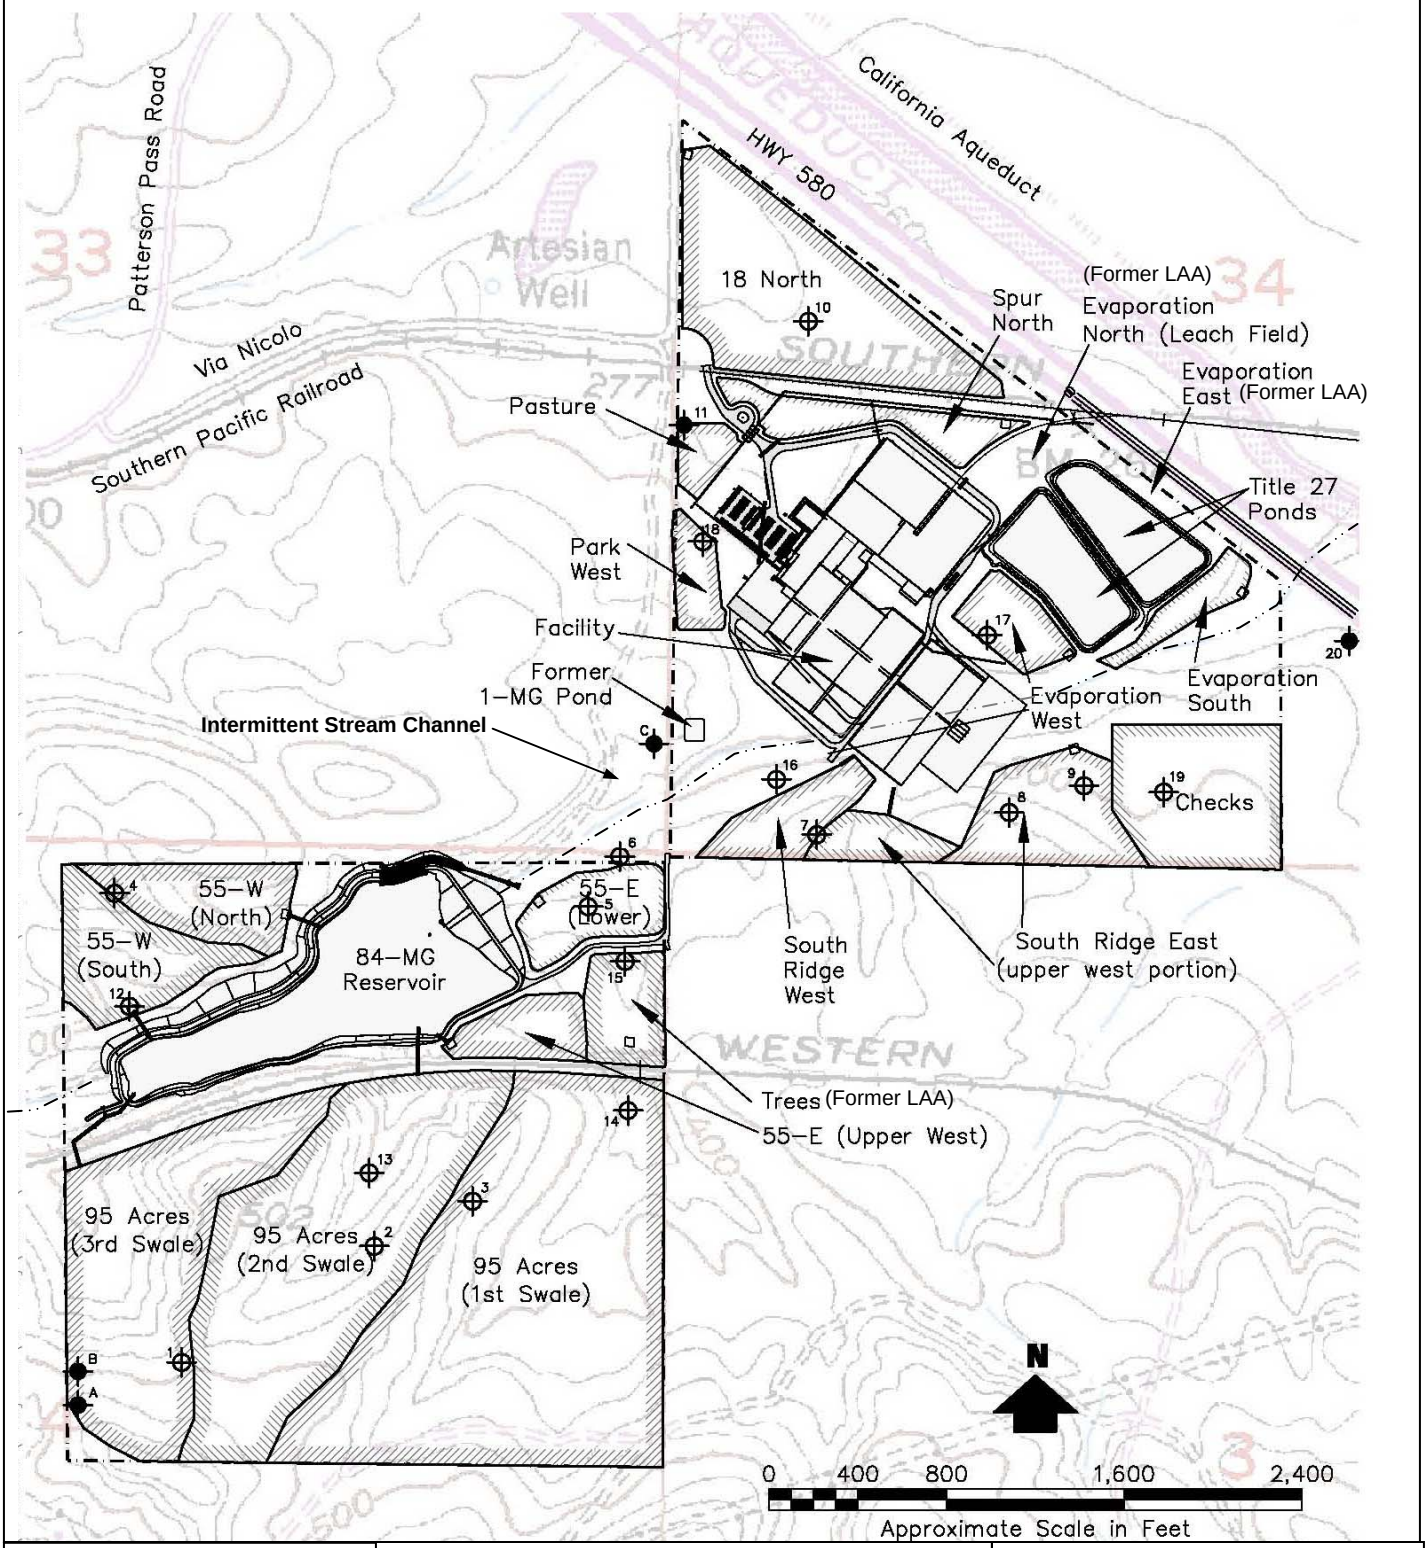

Drawing Reference:
Report of Waste Discharge, Kennedy/Jenks Consultants, March 2009

SITE PLAN AND SOIL SAMPLING LOCATIONS
MUSCO FAMILY OLIVE COMPANY
SAN JOAQUIN COUNTY

ORDER NO. __

LEGEND:
- Pipe or Culvert
- Mudbox (not to scale)
- LAA Soil Sampling Location
- Background Soil Sampling Location
- Land Application Area