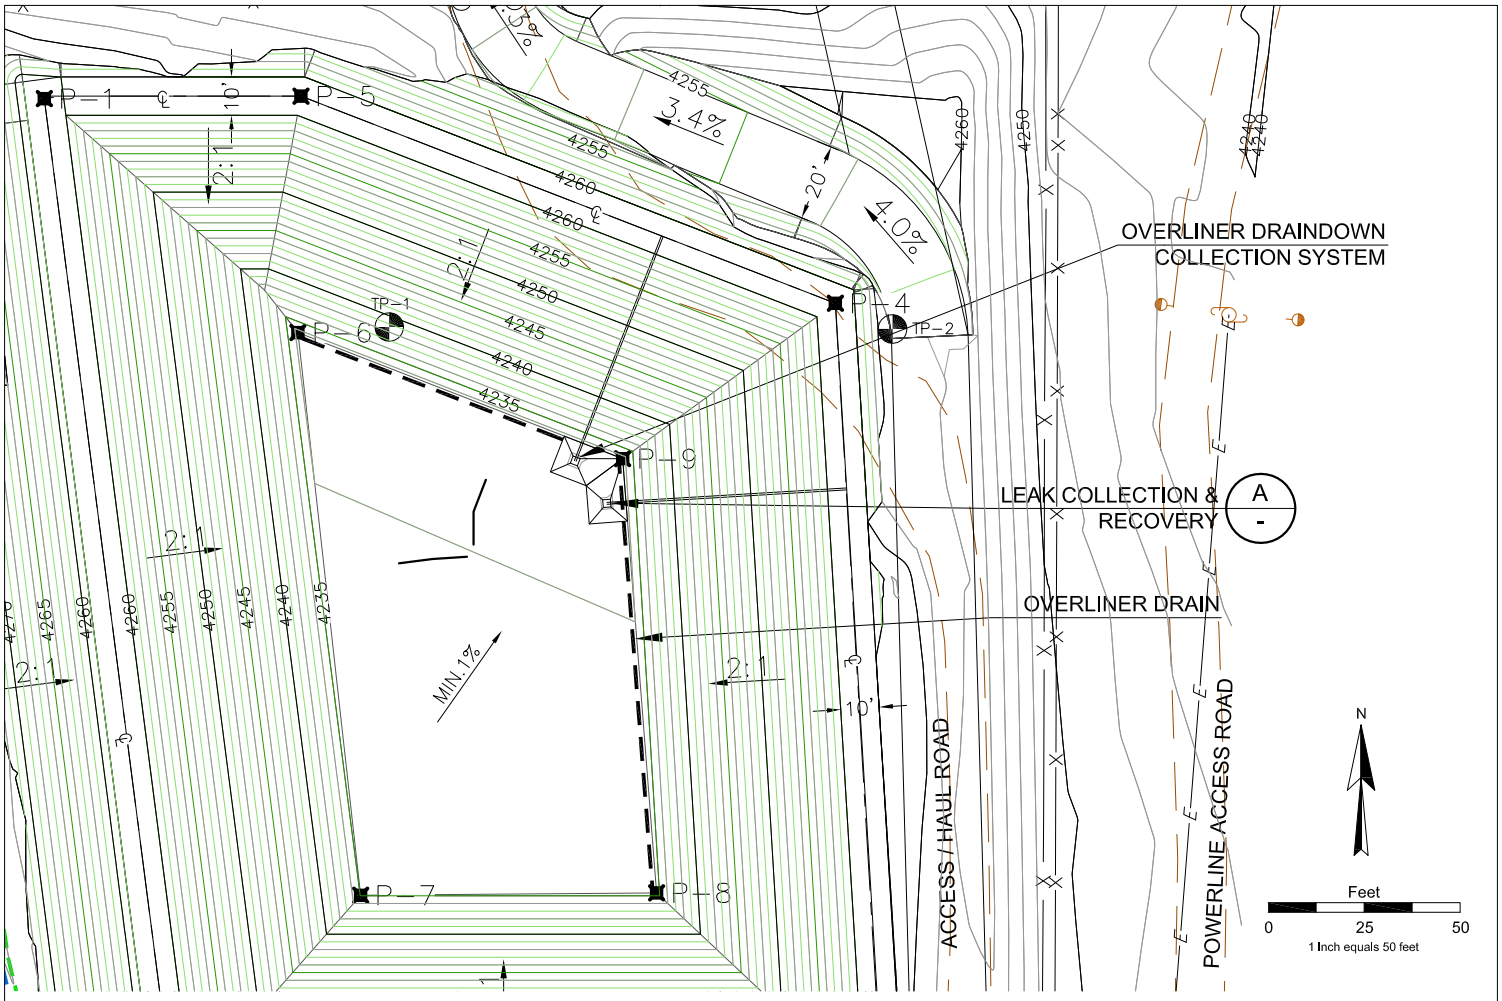

LEGEND

- DIRT ROAD
- CHAIN LINK FENCE 6' HIGH
- BARBED WIRE FENCE
- POWER / UTILITY POLE
- GUY ANCHOR
- TP-1 SOIL TEST PIT
- MW-1 MONITORING WELL
- OVERHEAD UTILITY

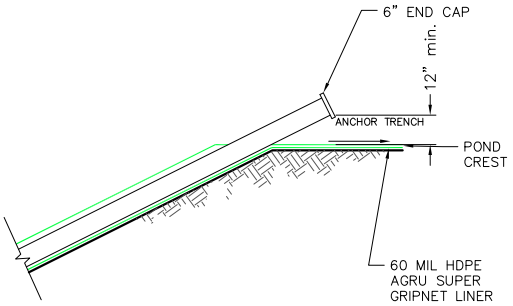

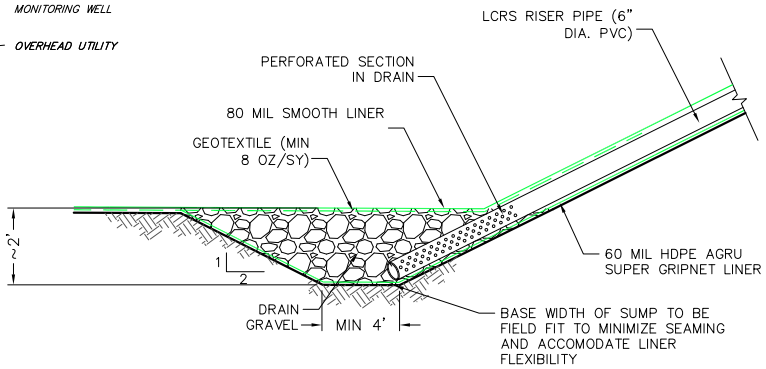

LEAK COLLECTION & RECOVERY SYSTEM (LCRS) A

SCALE: 1"=5'

BISHOP MILL	LCRS PIPING LAYOUT	ATTACHMENT F

H:\CMC Metals (Bishop Mill)\204600.010_Bishop_Mill_Waste_Discharge_Permit\040_Drafting\Fig_for_Tammy_ML_20101119\AttE_LCRSPipingLayout.dwg