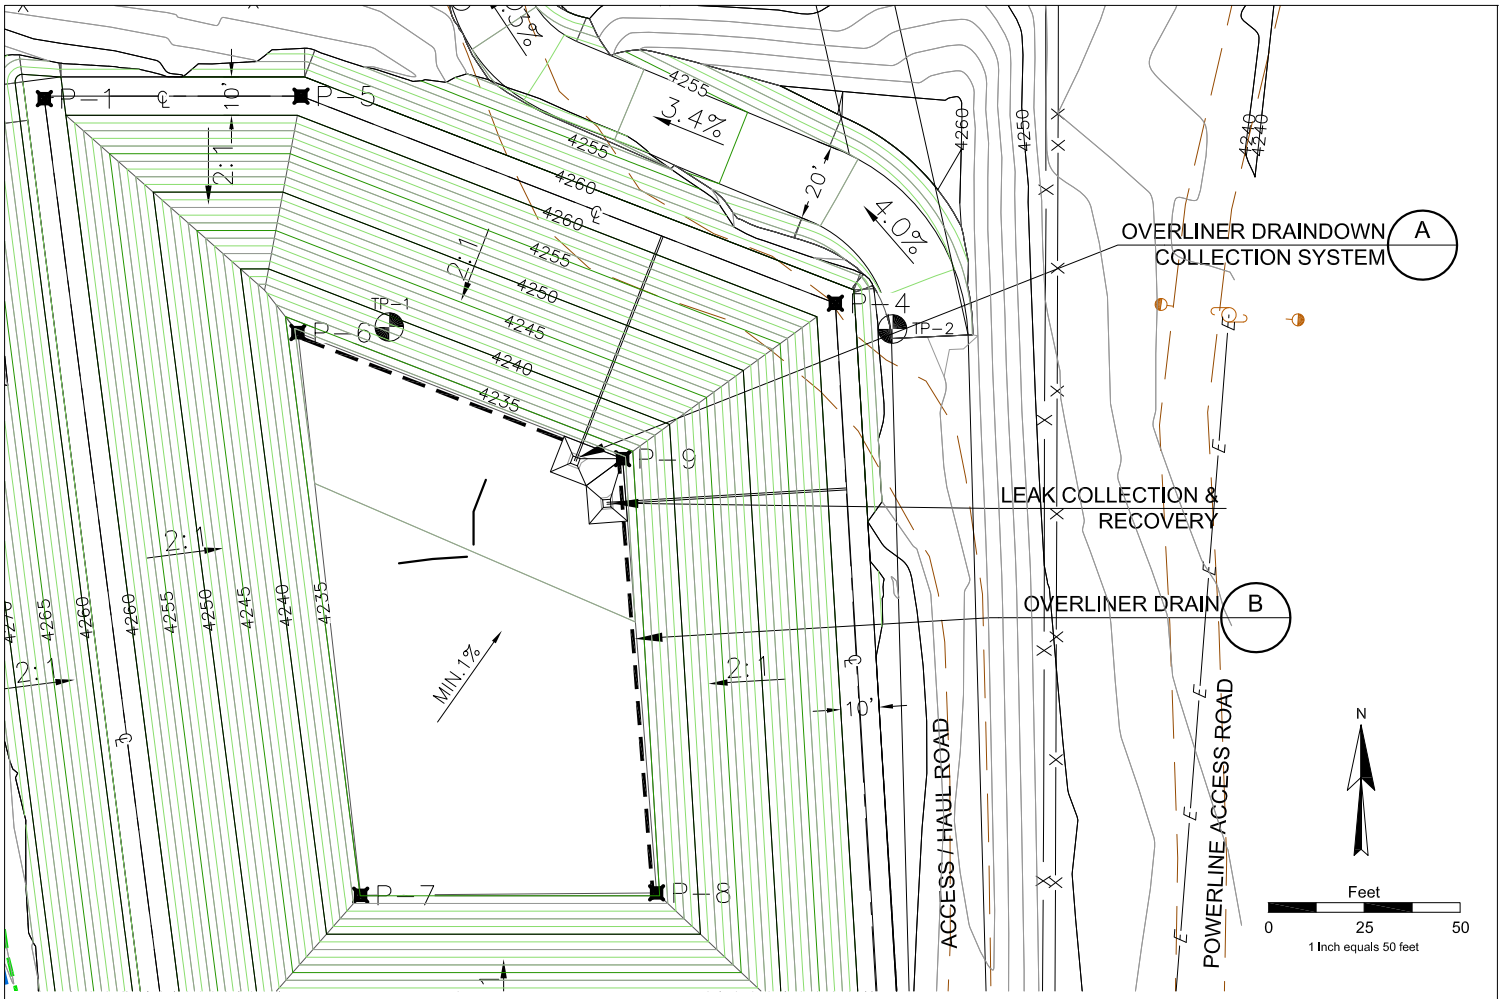

LEGEND

- DIRT ROAD
- CHAIN LINK FENCE 6' HIGH
- BARBED WIRE FENCE
- POWER / UTILITY POLE
- GUY ANCHOR
- SOIL TEST PIT
- MONITORING WELL
- OVERHEAD UTILITY

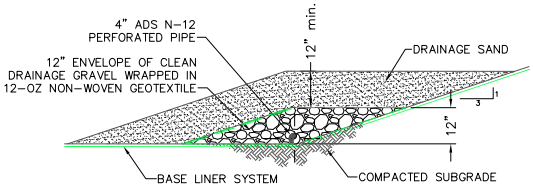

OVERLINER DRAIN DETAIL B

SCALE: N.T.S.

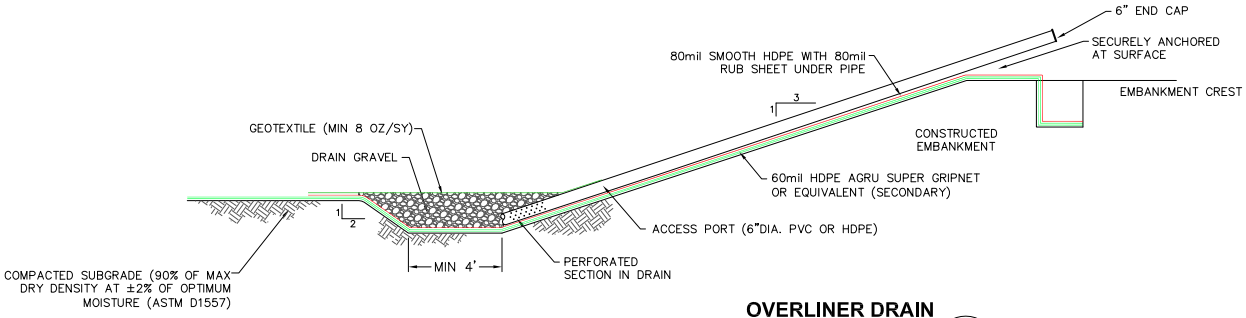

OVERLINER DRAIN COLLECTION SUMP A

SCALE: N.T.S.

BISHOP MILL	OVERLINER DRAIN SYSTEM LAYOUT	ATTACHMENT D

H:\CMC Metals (Bishop Mill)\204600.010_Bishop_Mill_Waste_Discharge_Permit\040_Drafting\Fig_for_Tammy_ML_20101119\AttD_OverlinerDrainSystemLayout.dwg