Attachment "B": Facility Location Map; Intake and Discharge Locations

Legend:
- Underground Pipe
- Pump Intake
- Discharge Outlet
- Circulation Pump (C1-C6)

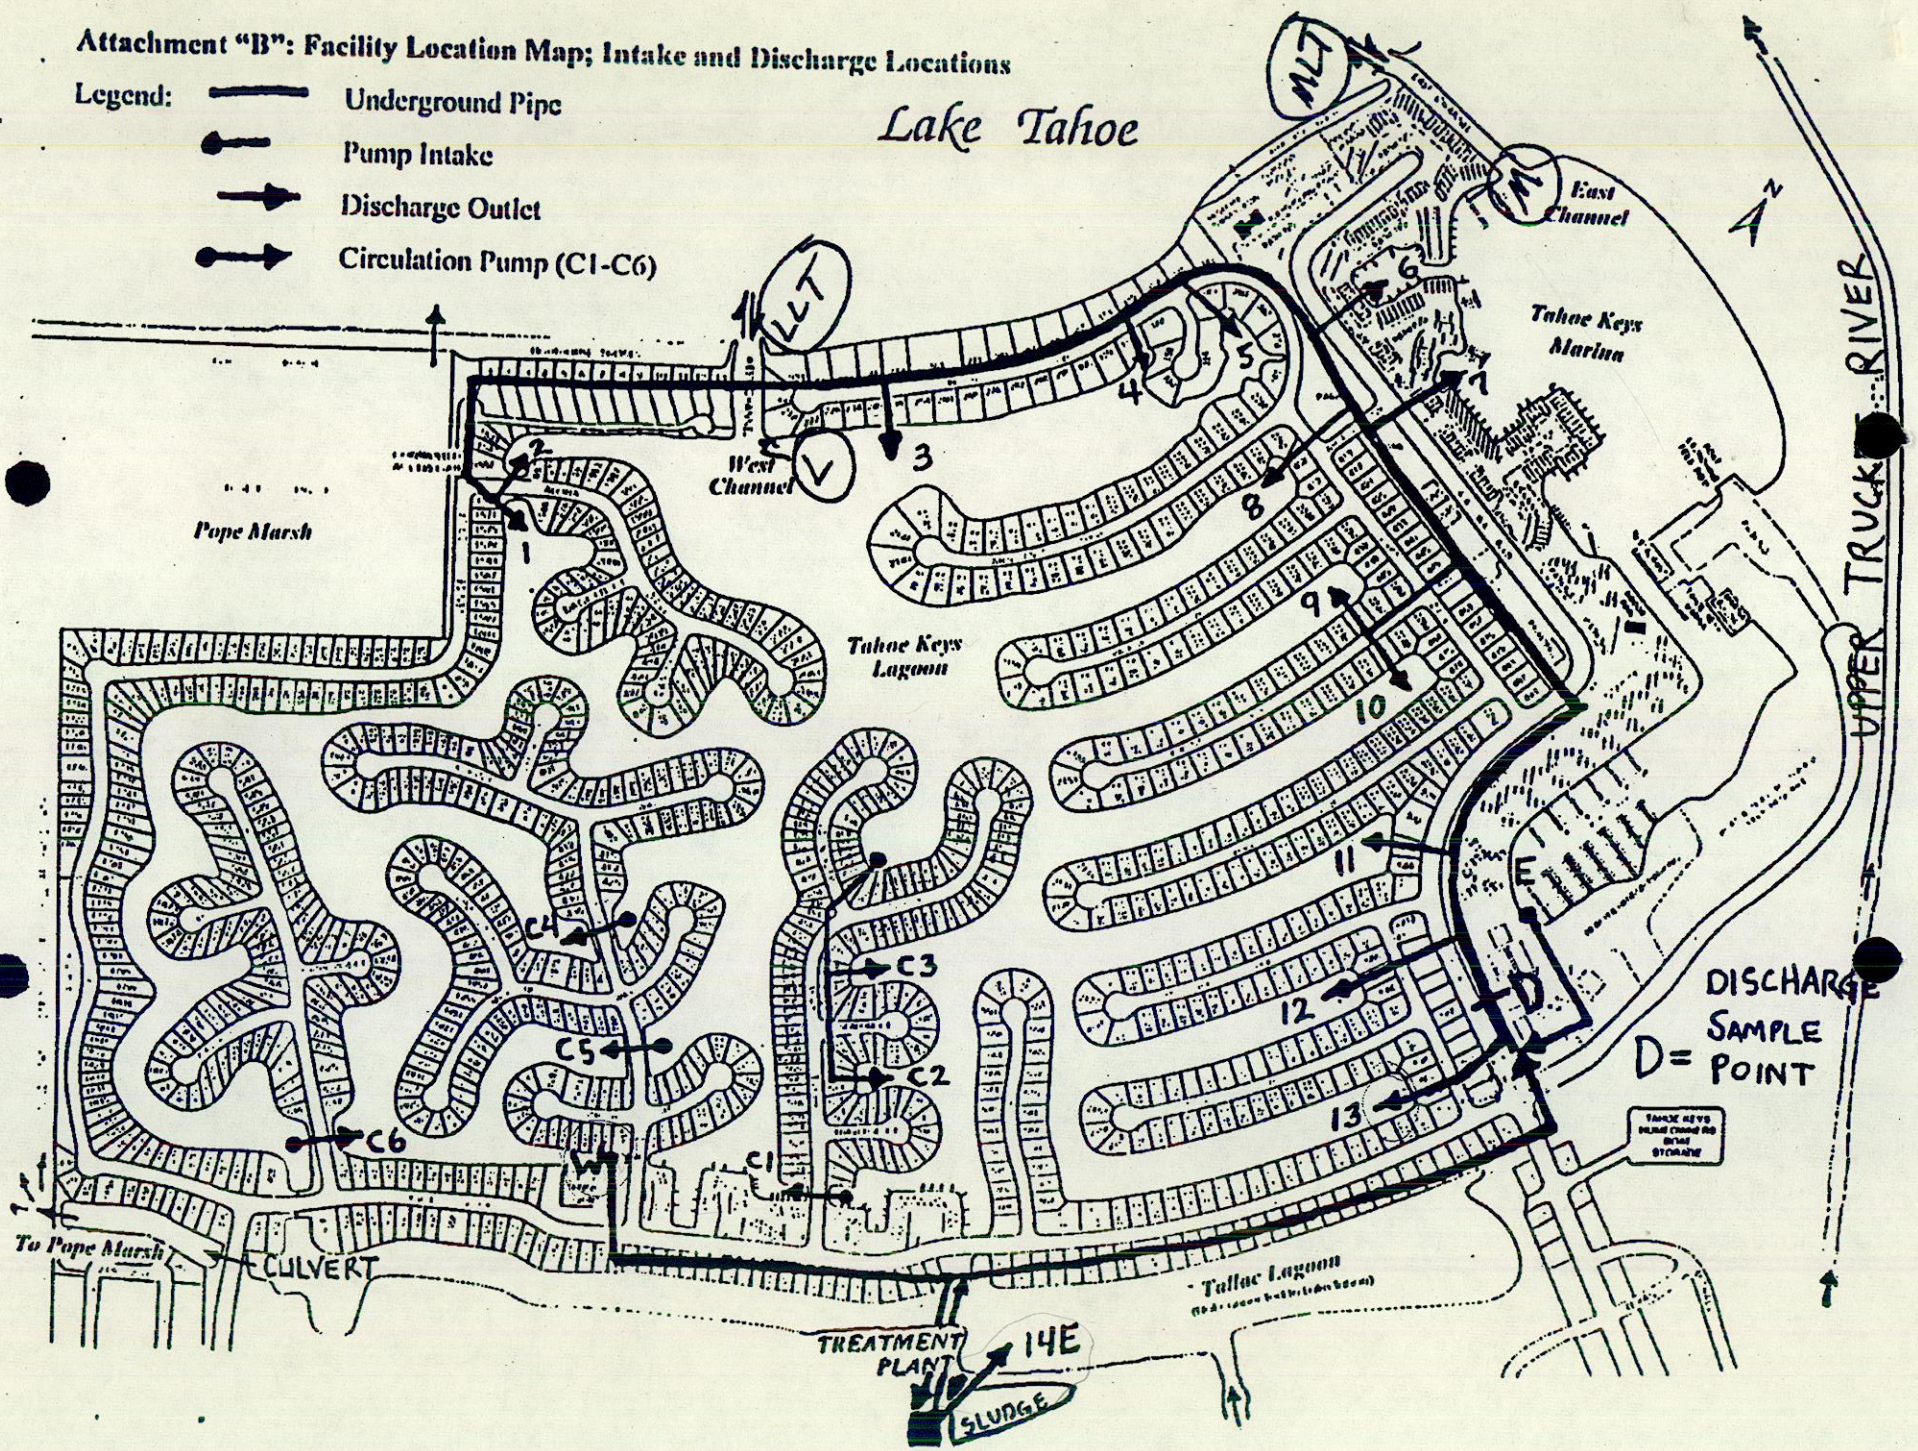

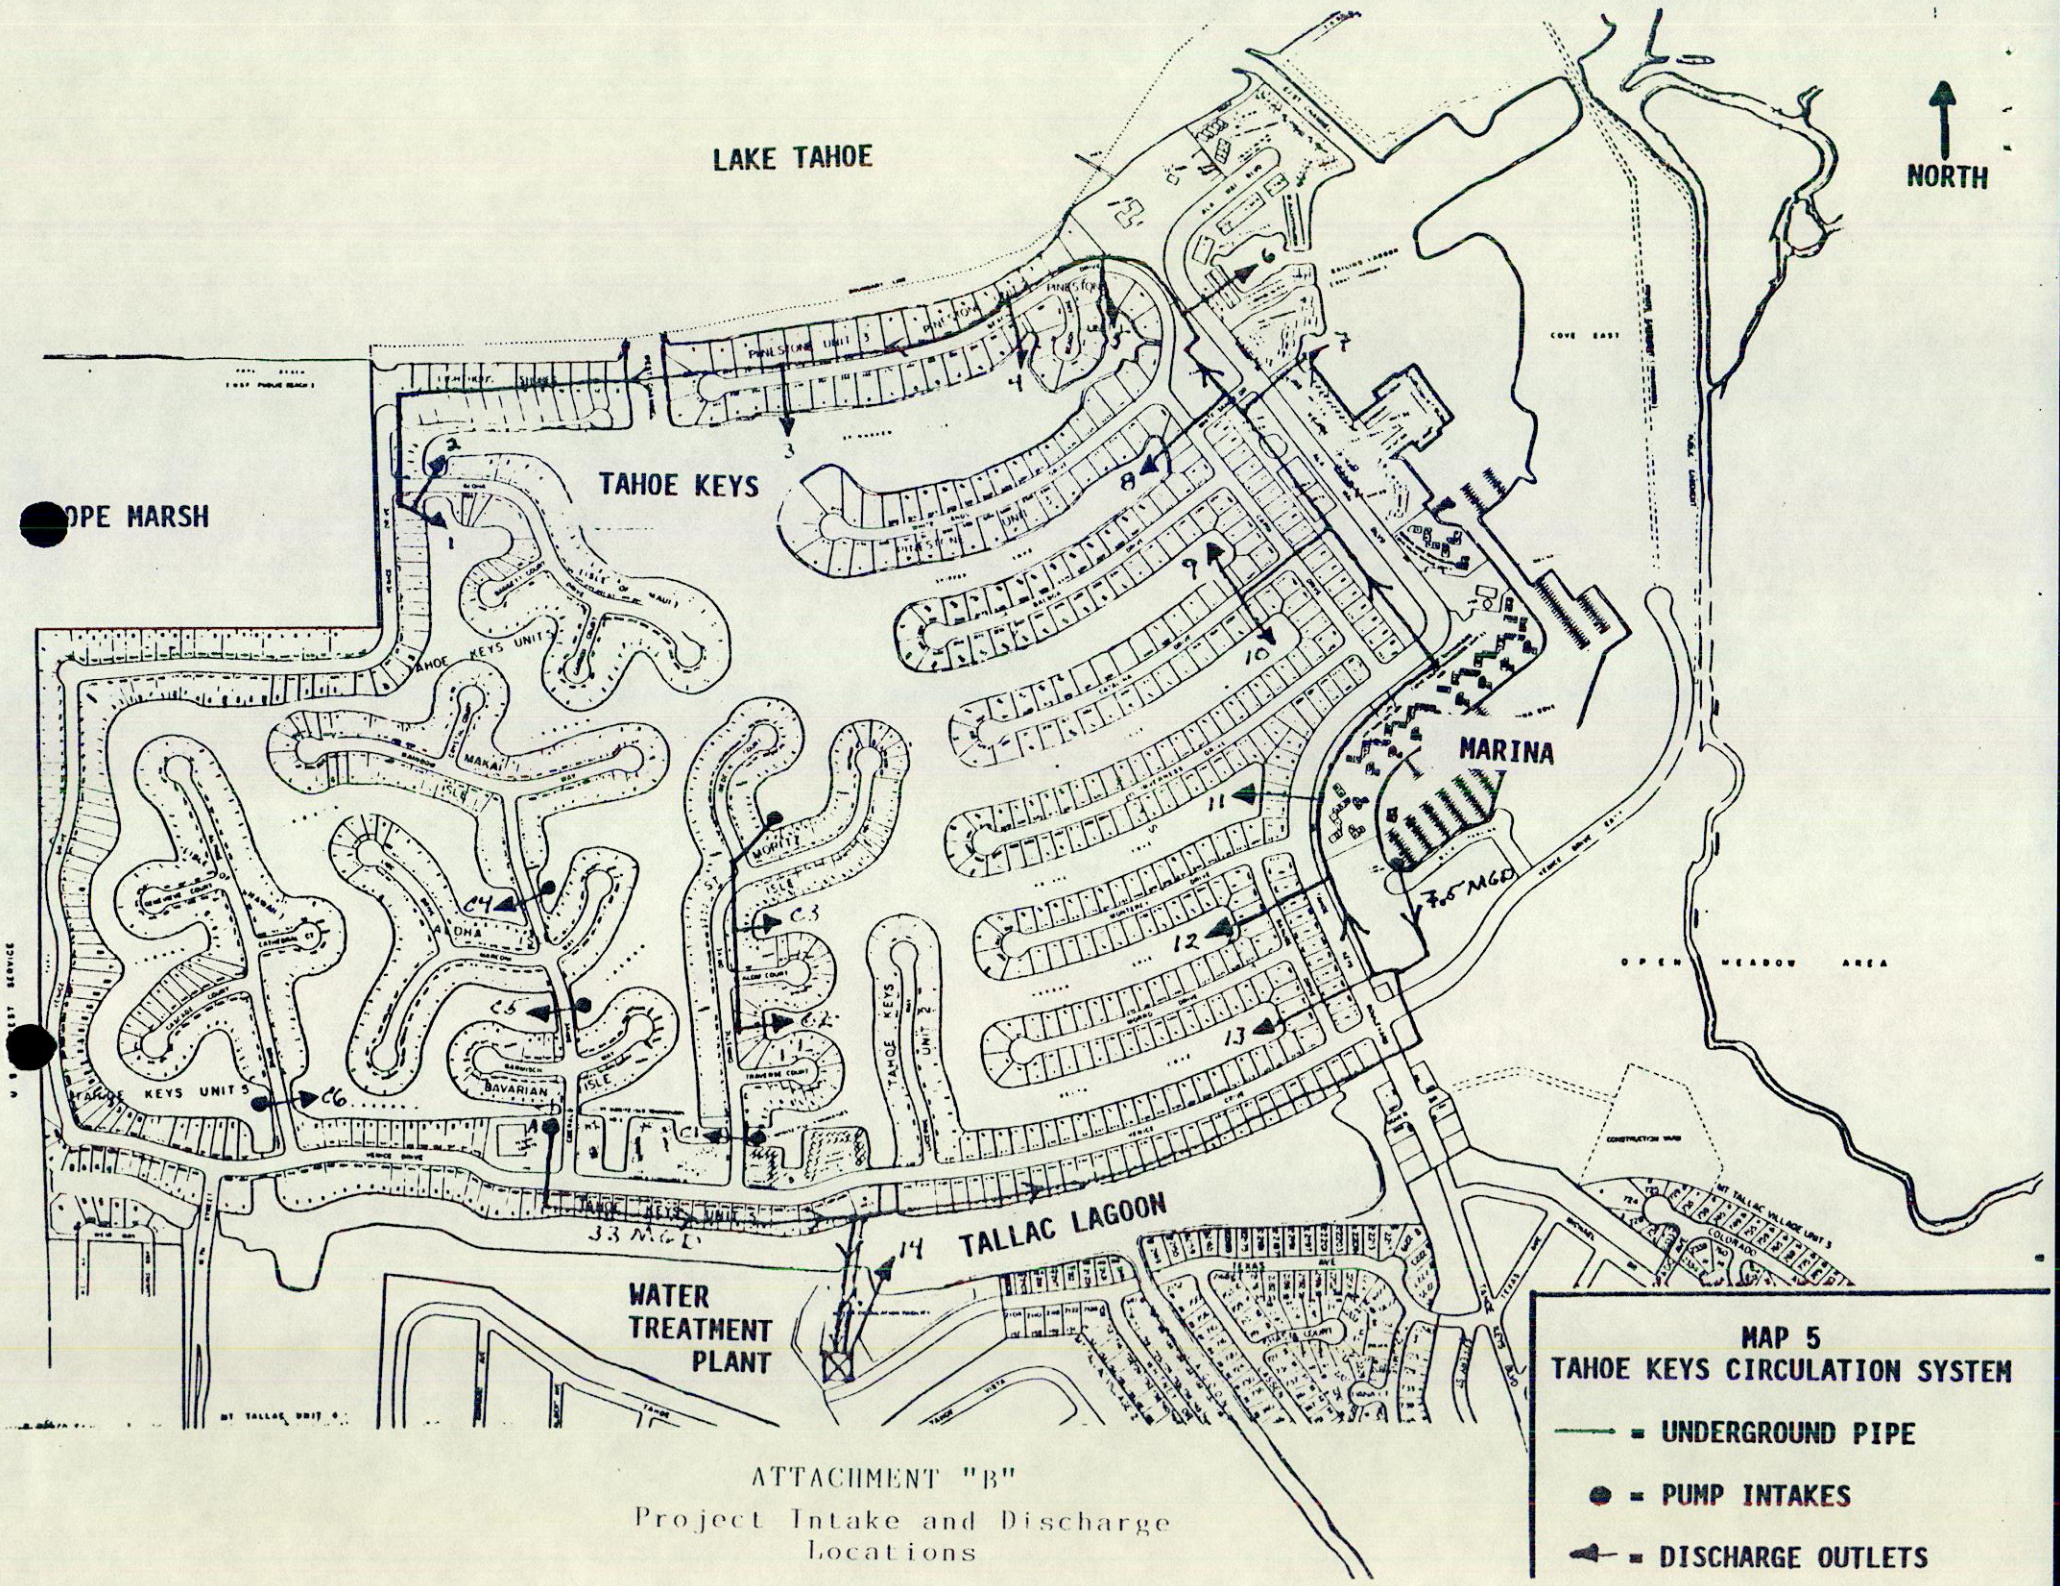

ATTACHMENT "B"

Project Intake and Discharge Locations

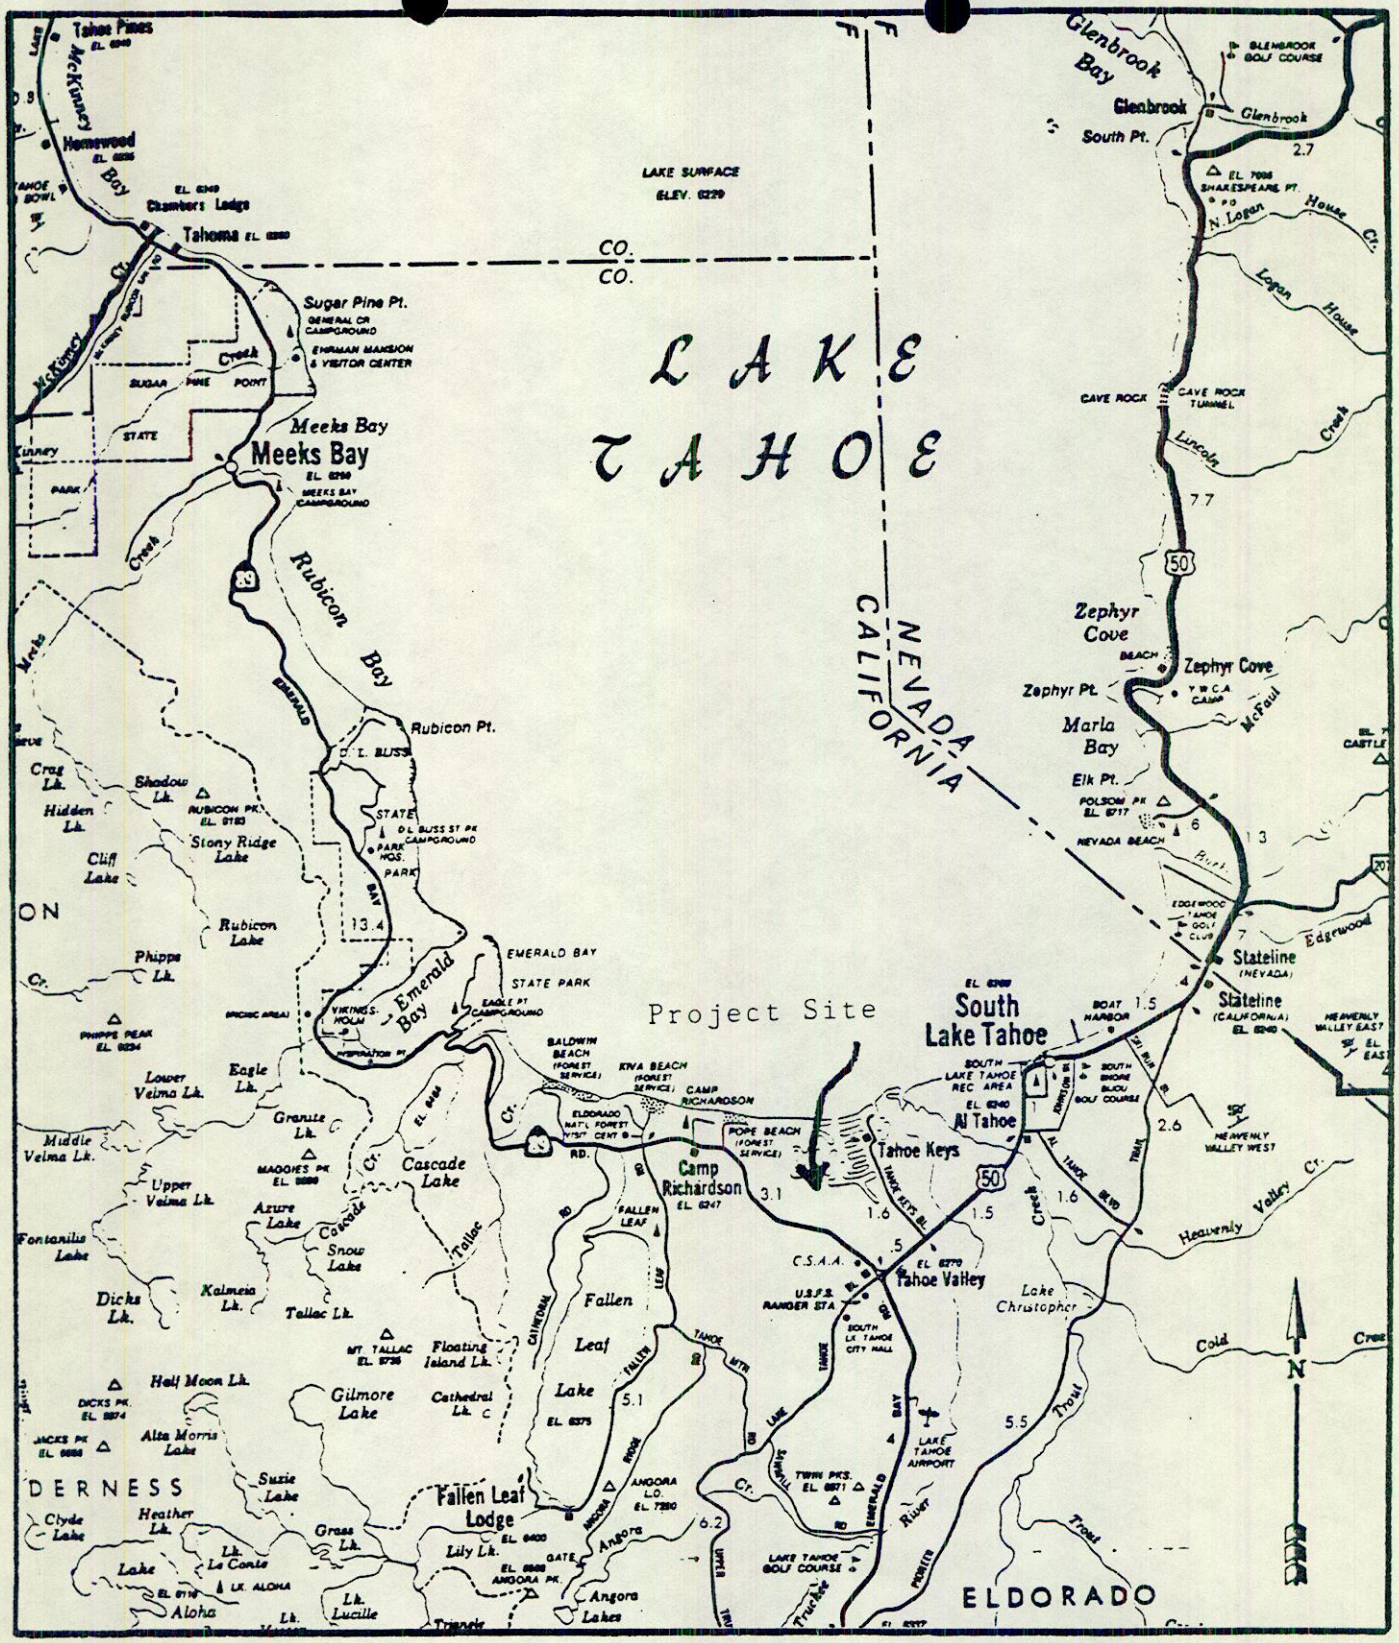

ATTACHMENT "A"
Project Location
Tahoe Keys Water
Treatment Facility