Attachment E5 – Cap Detail for South Face Partial Final Closure

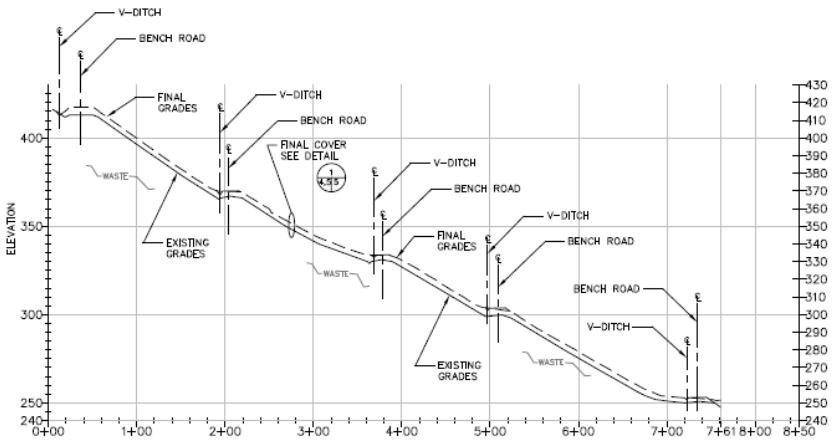

SECTION -- FINAL GRADING (A / 3|4)

SCALE: H: 1"=50' V: 1"=30'

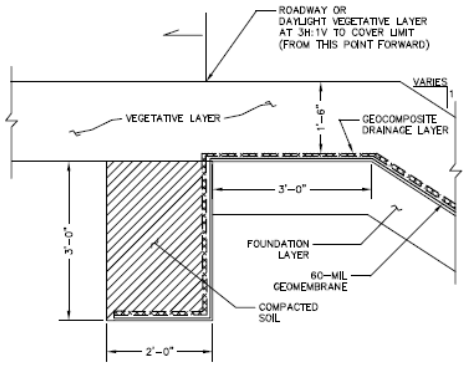

SECTION -- LINER ANCHOR (B / 3|4)

SCALE: 1"=1'

DRAWING IS HALF-SIZE AT 11x17

PRELIMINARY

NOT FOR CONSTRUCTION

REV	DATE	DESCRIPTION	CK. BY
1	02-17-11	PM REVIEW	
2	03-24-11	CLIENT COMMENTS	AAM

SHEET TITLE: SECTIONS PHASE 1 CLOSURE

PROJECT TITLE: PHASE 1 PARTIAL FINAL CLOSURE, SONOMA CENTRAL LANDFILL

CLIENT: COUNTY OF SONOMA, DEPARTMENT OF TRANSPORTATION AND PUBLIC WORKS, PETALUMA, CA 94952

SCS ENGINEERS

STEARNS, CONRAD, AND SCHMIDT CONSULTING ENGINEERS, INC.
3900 KILROY AIRPORT WAY, SUITE 140
LONG BEACH, CA 90806
PH: (562) 426-9544 FAX: (562) 426-2107

JOB NO. 01210155.00 | DWN. BY: MJE | CHKD. BY: AAM | APP. BY: JJM | REVISED: RIS_4

CADD FILE: PH. 1 SECTION_FIG_4

DATE: 12-29-10

SCALE: AS SHOWN

SHEET: 4