ATTACHMENT C

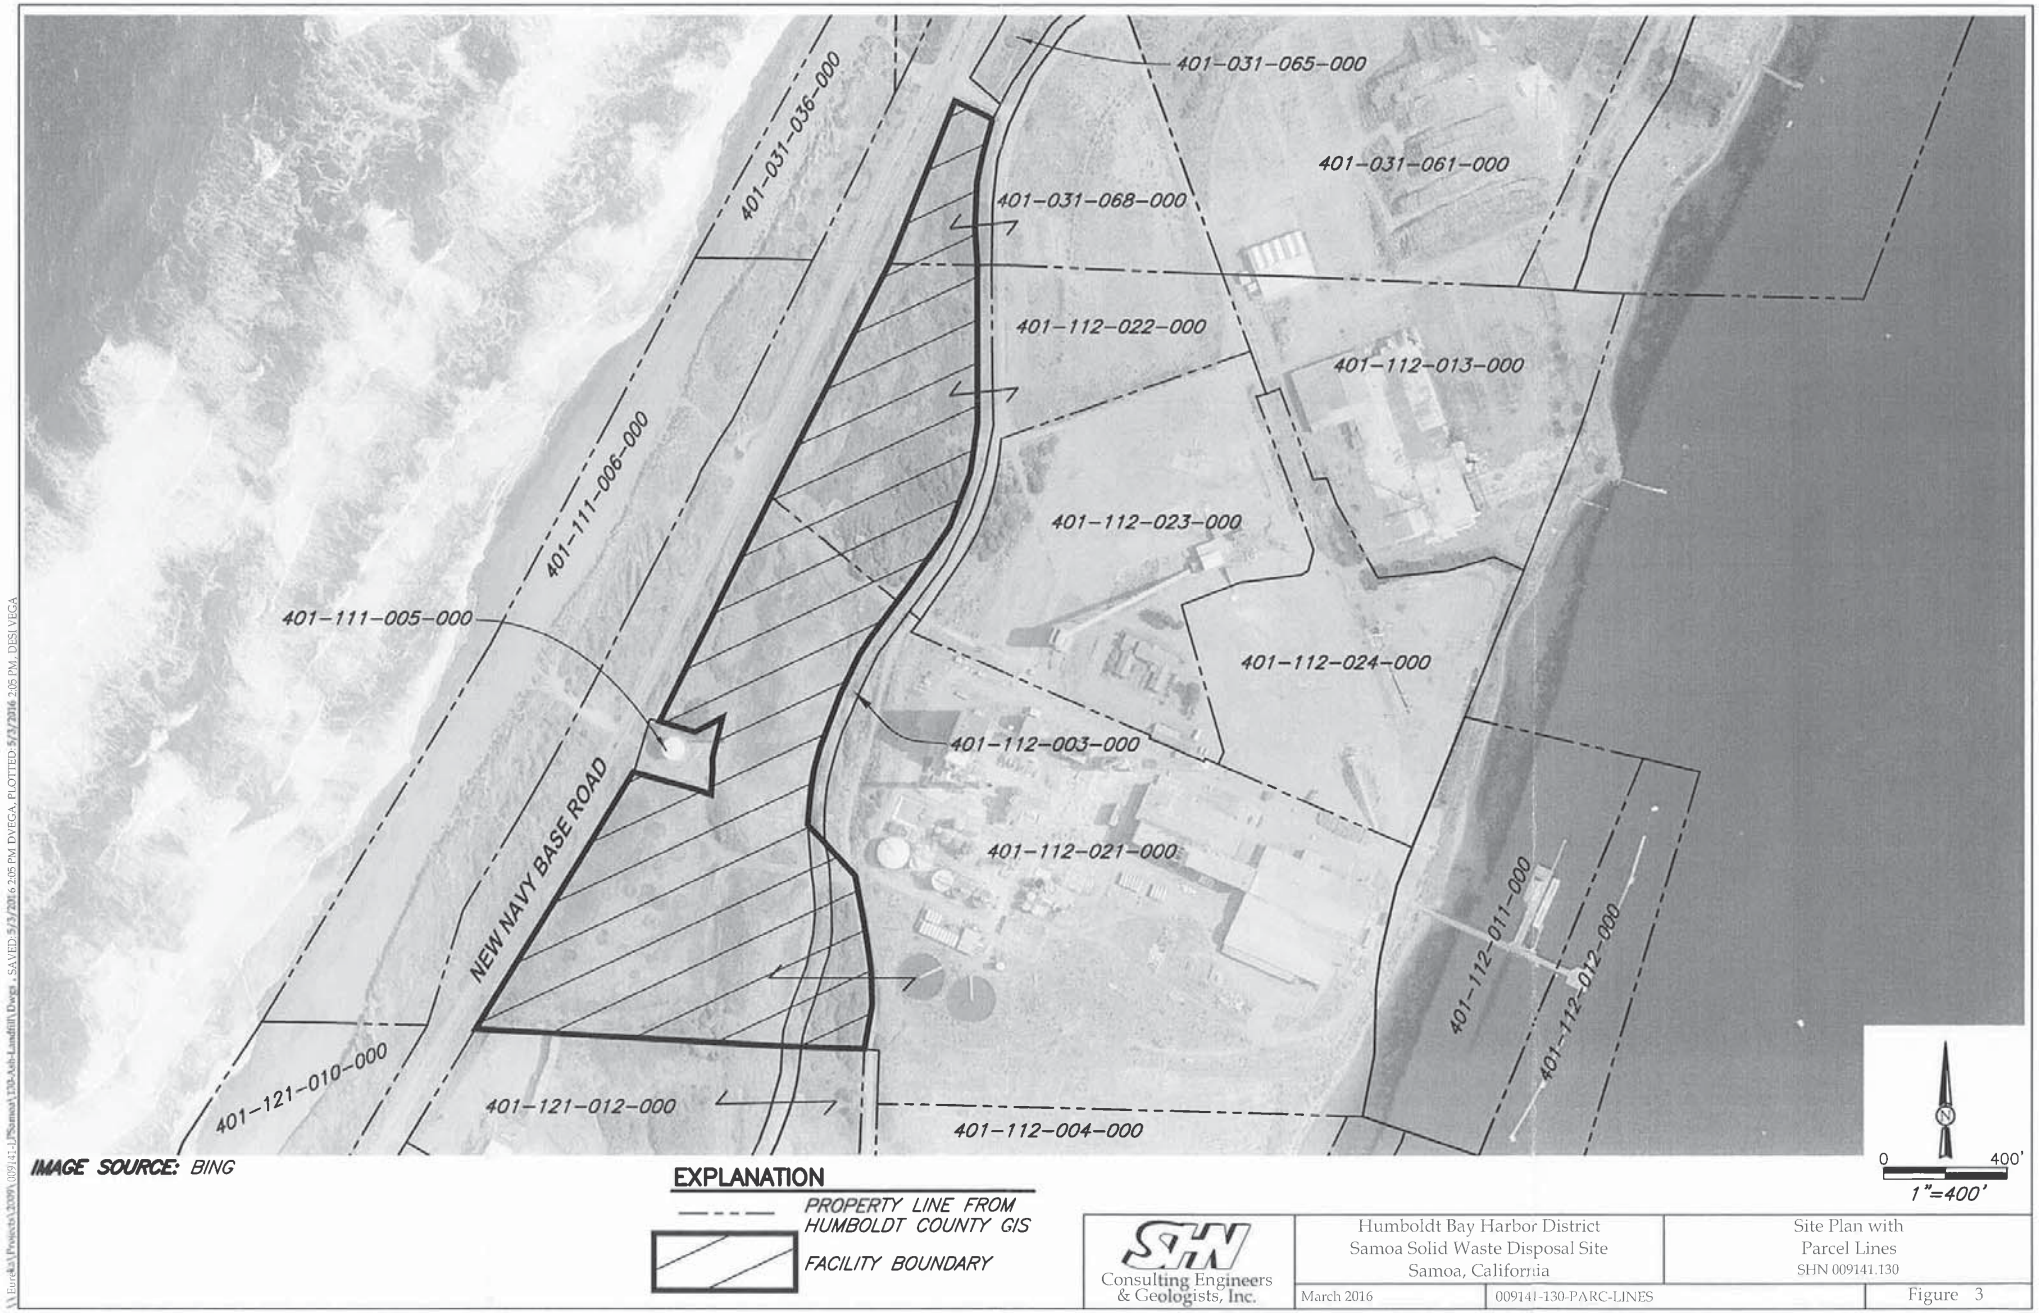

IMAGE SOURCE: BING

SHN Consulting Engineers & Geologists, Inc.

Humboldt Bay Harbor District
Samoa Solid Waste Disposal Site
Samoa, California

Site Plan with Parcel Lines
SHN 009141.130

March 2016 | 009141-130-PARC-LINES | Figure 3