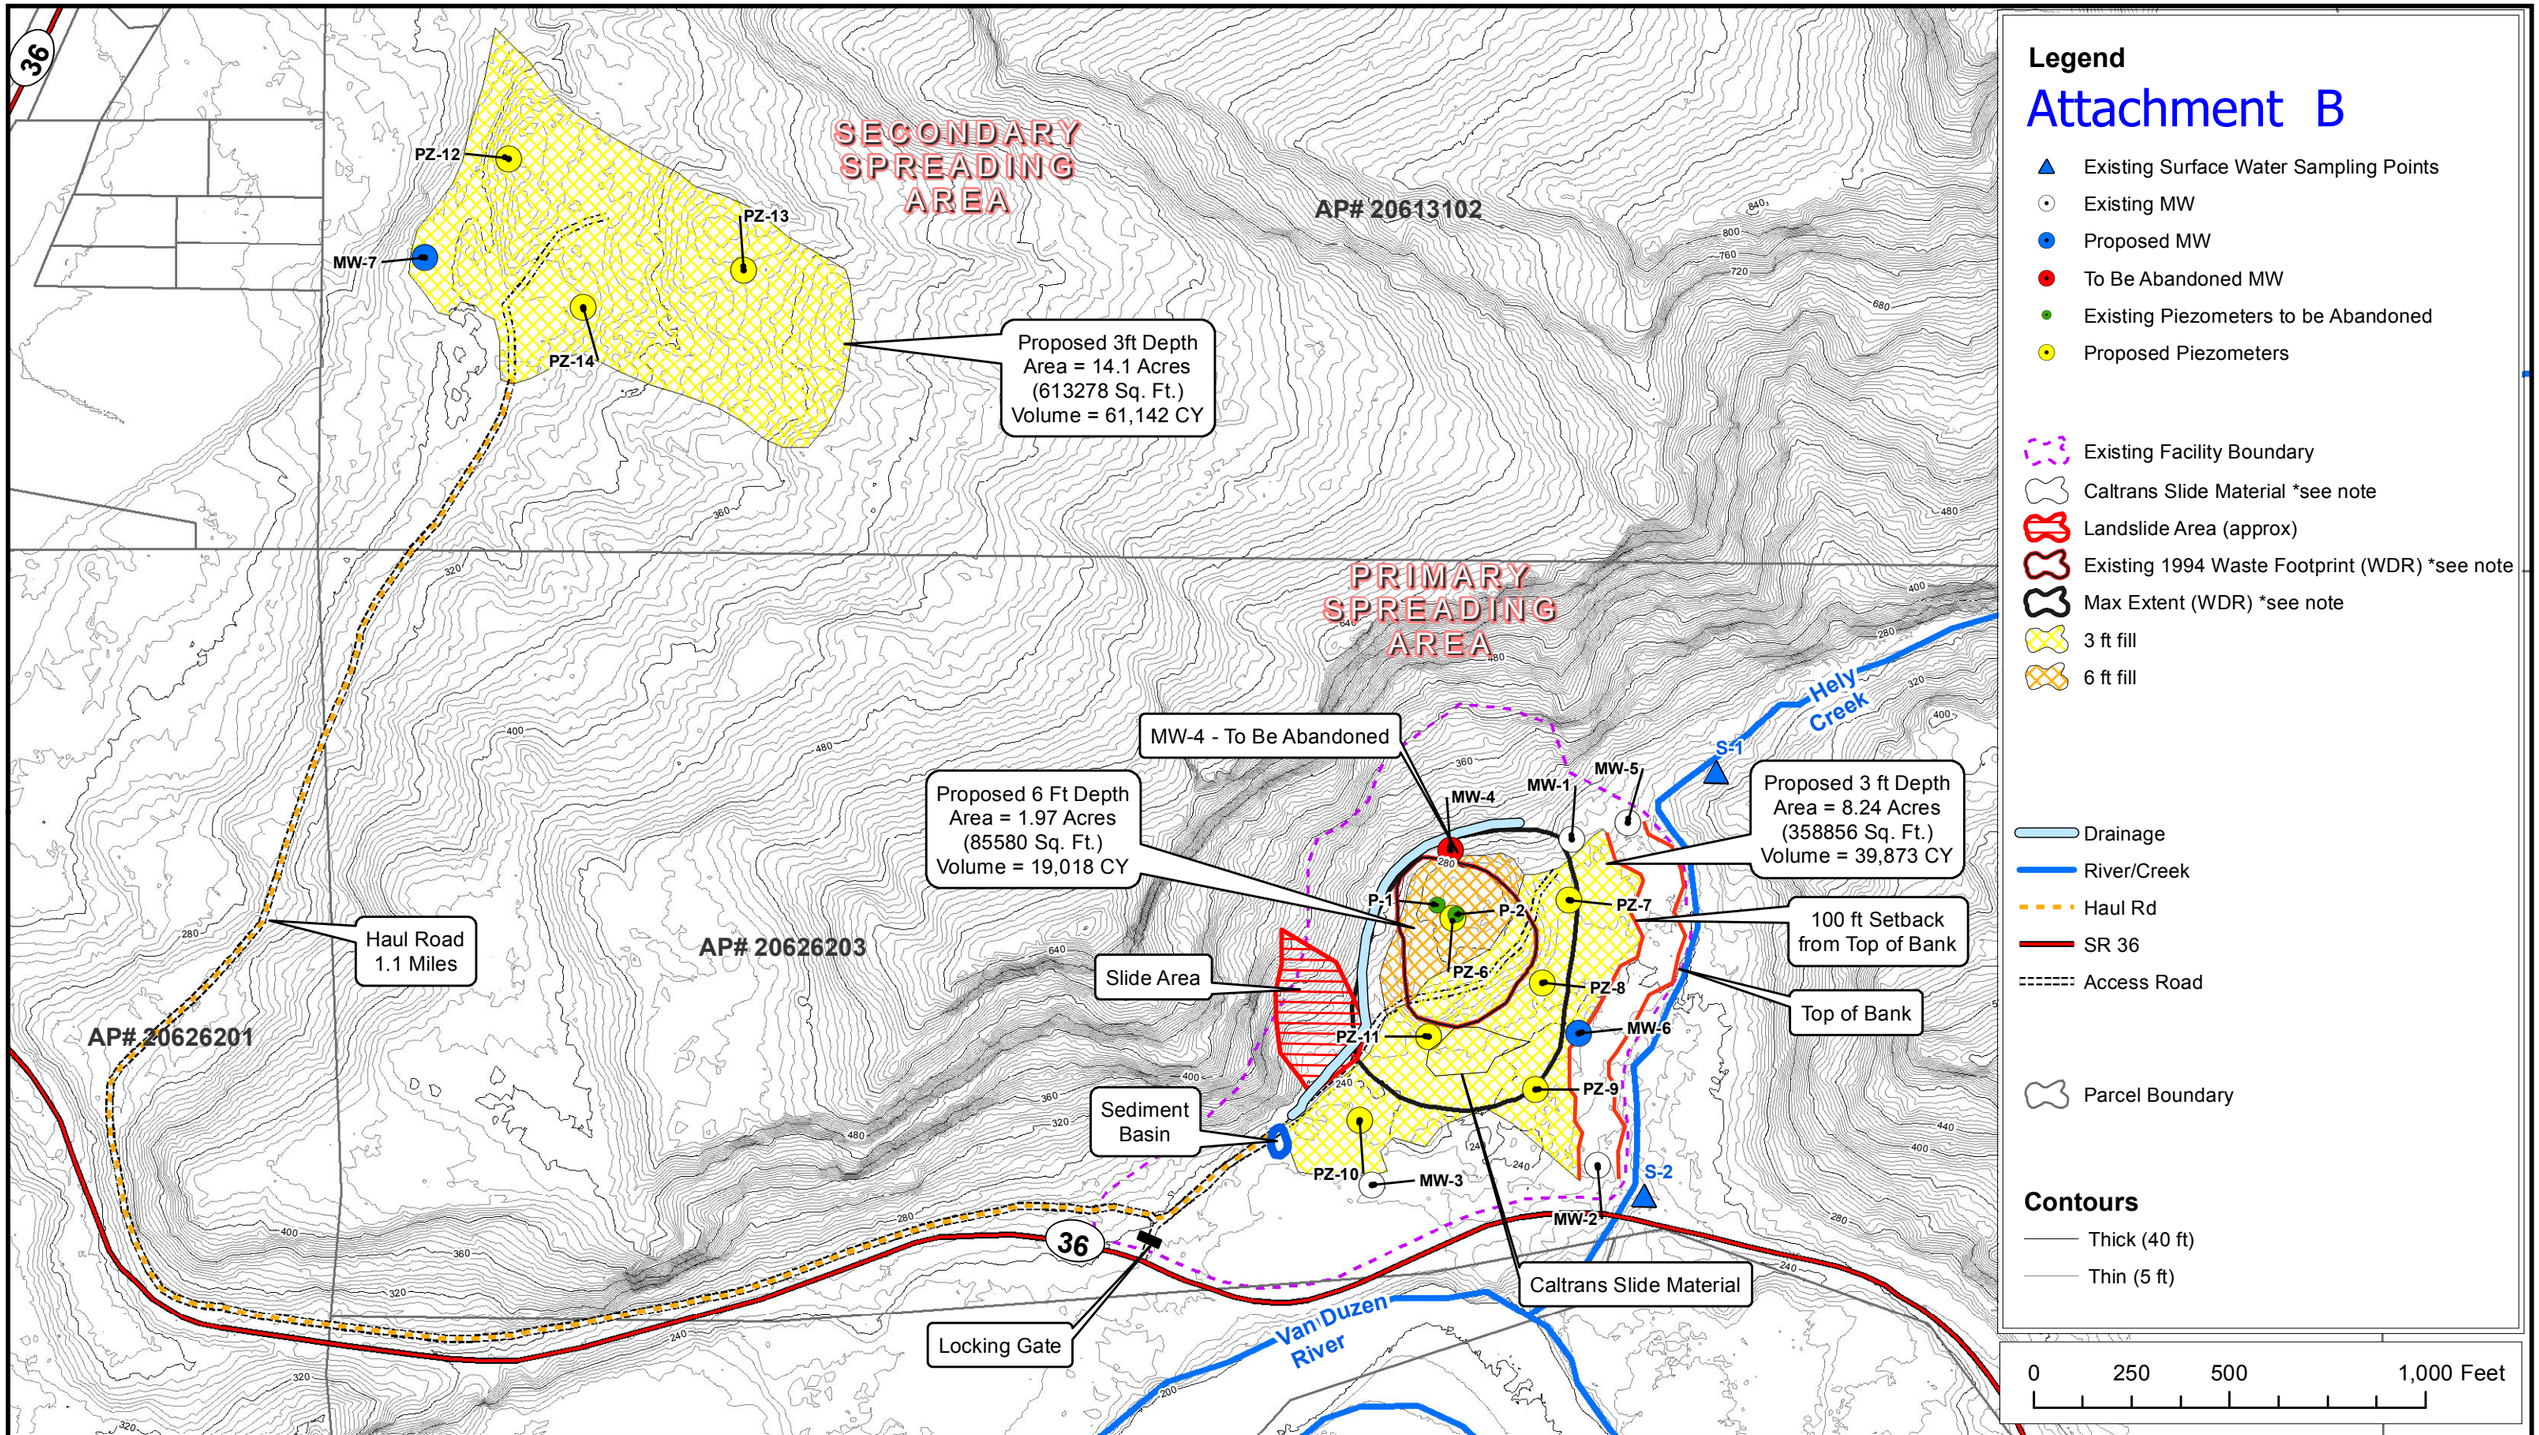

Legend

Attachment B

- Existing Surface Water Sampling Points
- Existing MW
- Proposed MW
- To Be Abandoned MW
- Existing Piezometers to be Abandoned
- Proposed Piezometers

- Existing Facility Boundary
- Caltrans Slide Material *see note
- Landslide Area (approx)
- Existing 1994 Waste Footprint (WDR) *see note
- Max Extent (WDR) *see note
- 3 ft fill
- 6 ft fill

- Drainage
- River/Creek
- Haul Rd
- SR 36
- Access Road

- Parcel Boundary

Contours

- Thick (40 ft)
- Thin (5 ft)

0 250 500 1,000 Feet

WINZLER & KELLY
633 3RD ST
EUREKA, CA 95501
P: 707-443-8326 F: 707-444-8330

Notes:
Caltrans slide materials located with field GPS
Existing Waste from current WDR's
Maximum Extent from current WDR's
6 ft spreading area is actual current extent of waste located with field GPS

Title
JTD Figure
Hely Creek Woodwaste Site

Cartographer	Date	Project #
PAS	5/15/2010	11709 09 001

Project
Clean Closure and Soil Amendment
Project at Hely Creek Woodwaste
Disposal Site

N