Order No. _____

ATTACHMENT B

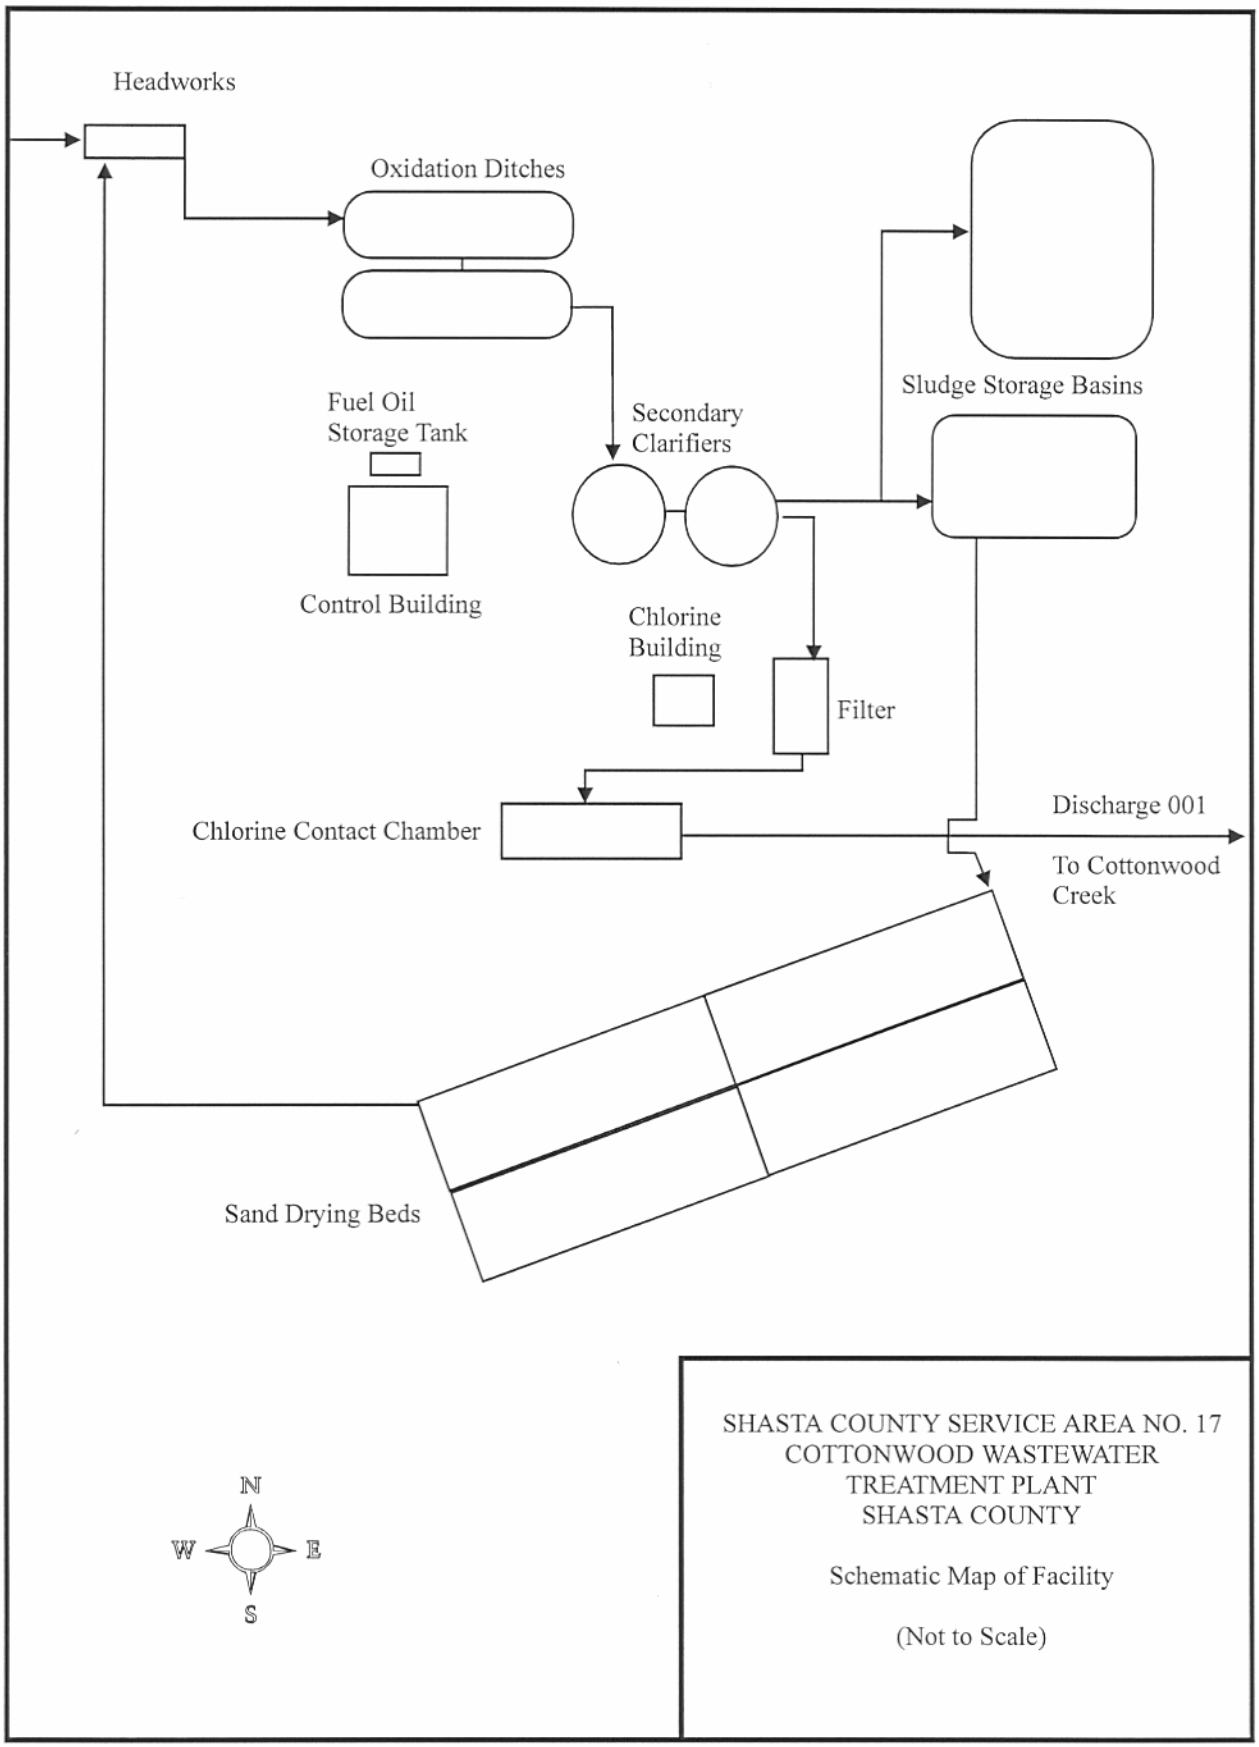

SHASTA COUNTY SERVICE AREA NO. 17
COTTONWOOD WASTEWATER
TREATMENT PLANT
SHASTA COUNTY

Schematic Map of Facility

(Not to Scale)