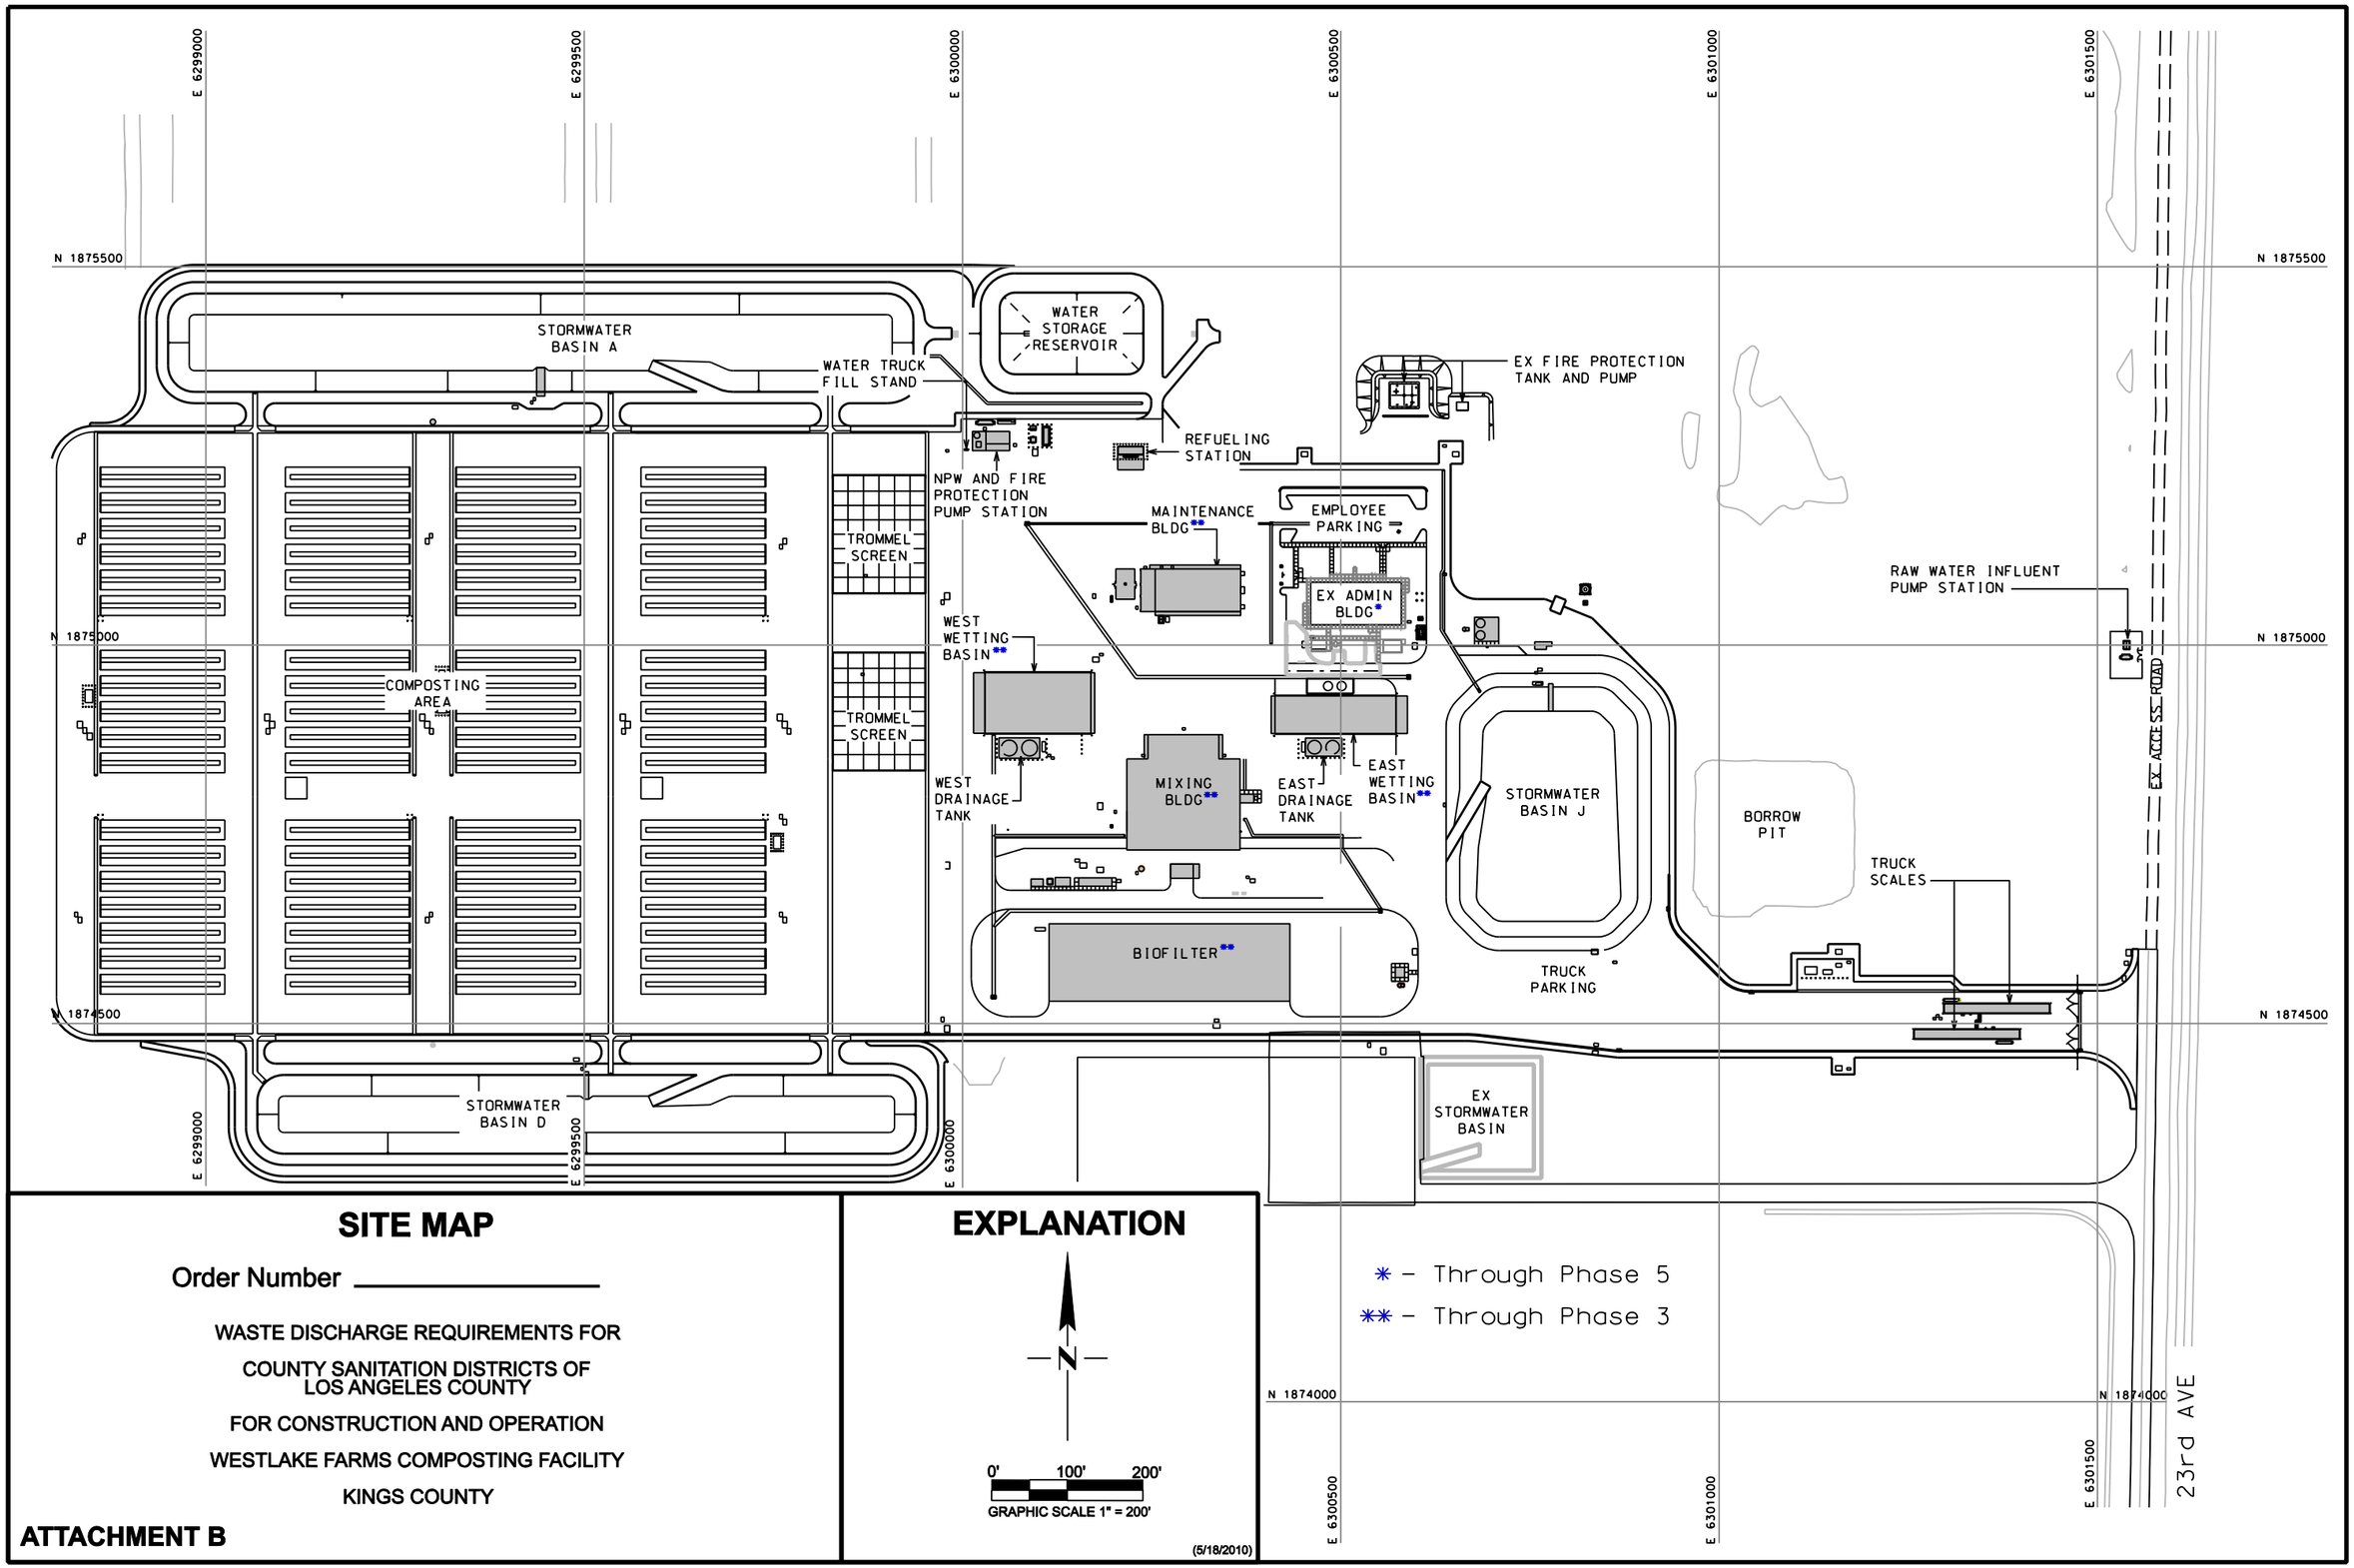

SITE MAP

Order Number _____

WASTE DISCHARGE REQUIREMENTS FOR

COUNTY SANITATION DISTRICTS OF LOS ANGELES COUNTY

FOR CONSTRUCTION AND OPERATION

WESTLAKE FARMS COMPOSTING FACILITY

KINGS COUNTY

ATTACHMENT B

EXPLANATION

N

0' 100' 200'

GRAPHIC SCALE 1" = 200'

(5/18/2010)

* - Through Phase 5

** - Through Phase 3