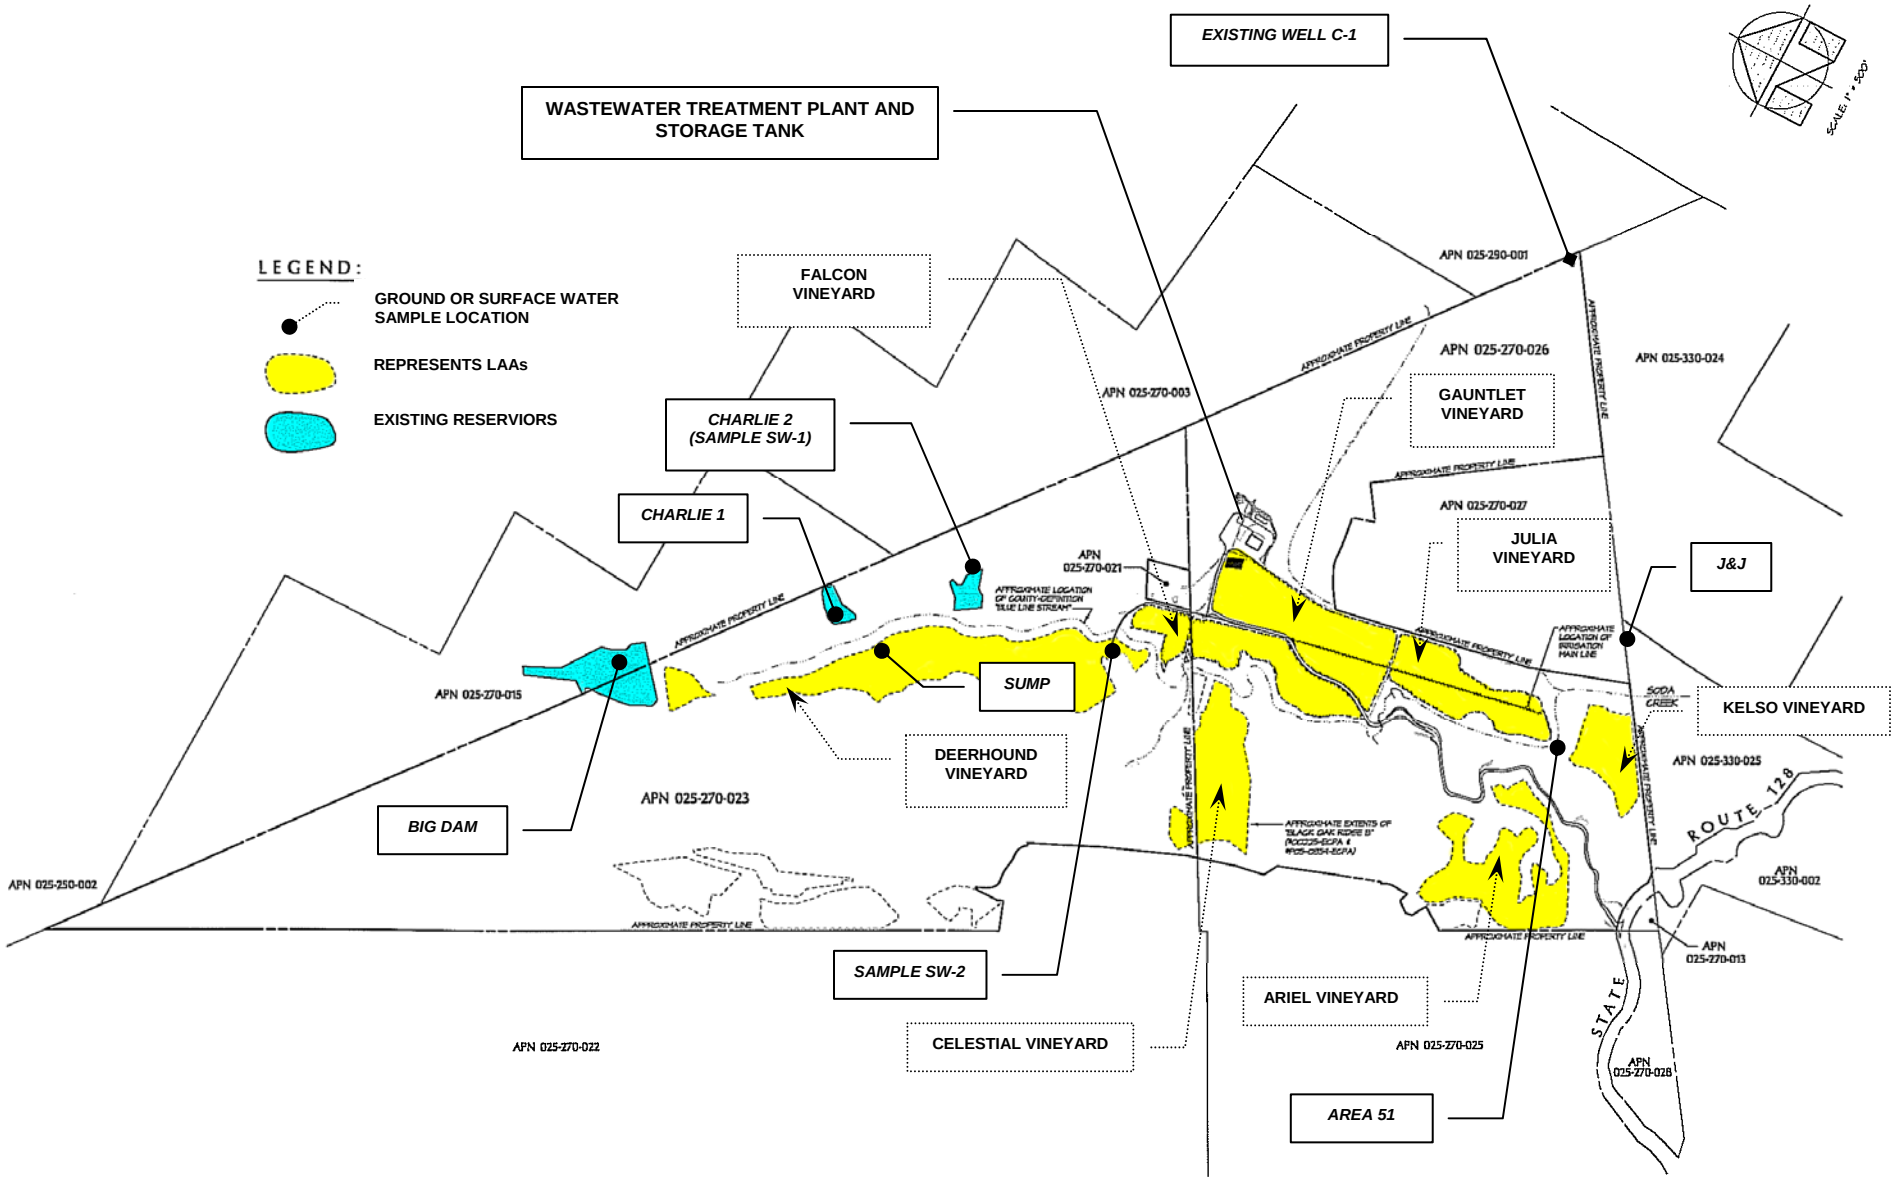

Approximate Scale Not to Scale	Drawing Reference: DJH ENGINEERING	**SITE LOCATION PLAN** SOMERSTON WINERY 3450 SAGE CANYON ROAD ST. HELENA, CA 94574