N:\Clients\047 EDAW\00-08-15 LDGP-MDS\CAD\Figures\Bill Lewis Requested Figure\303-0501Fig 5-1.dwg 8/23/2010 12:07 PM hprovencher

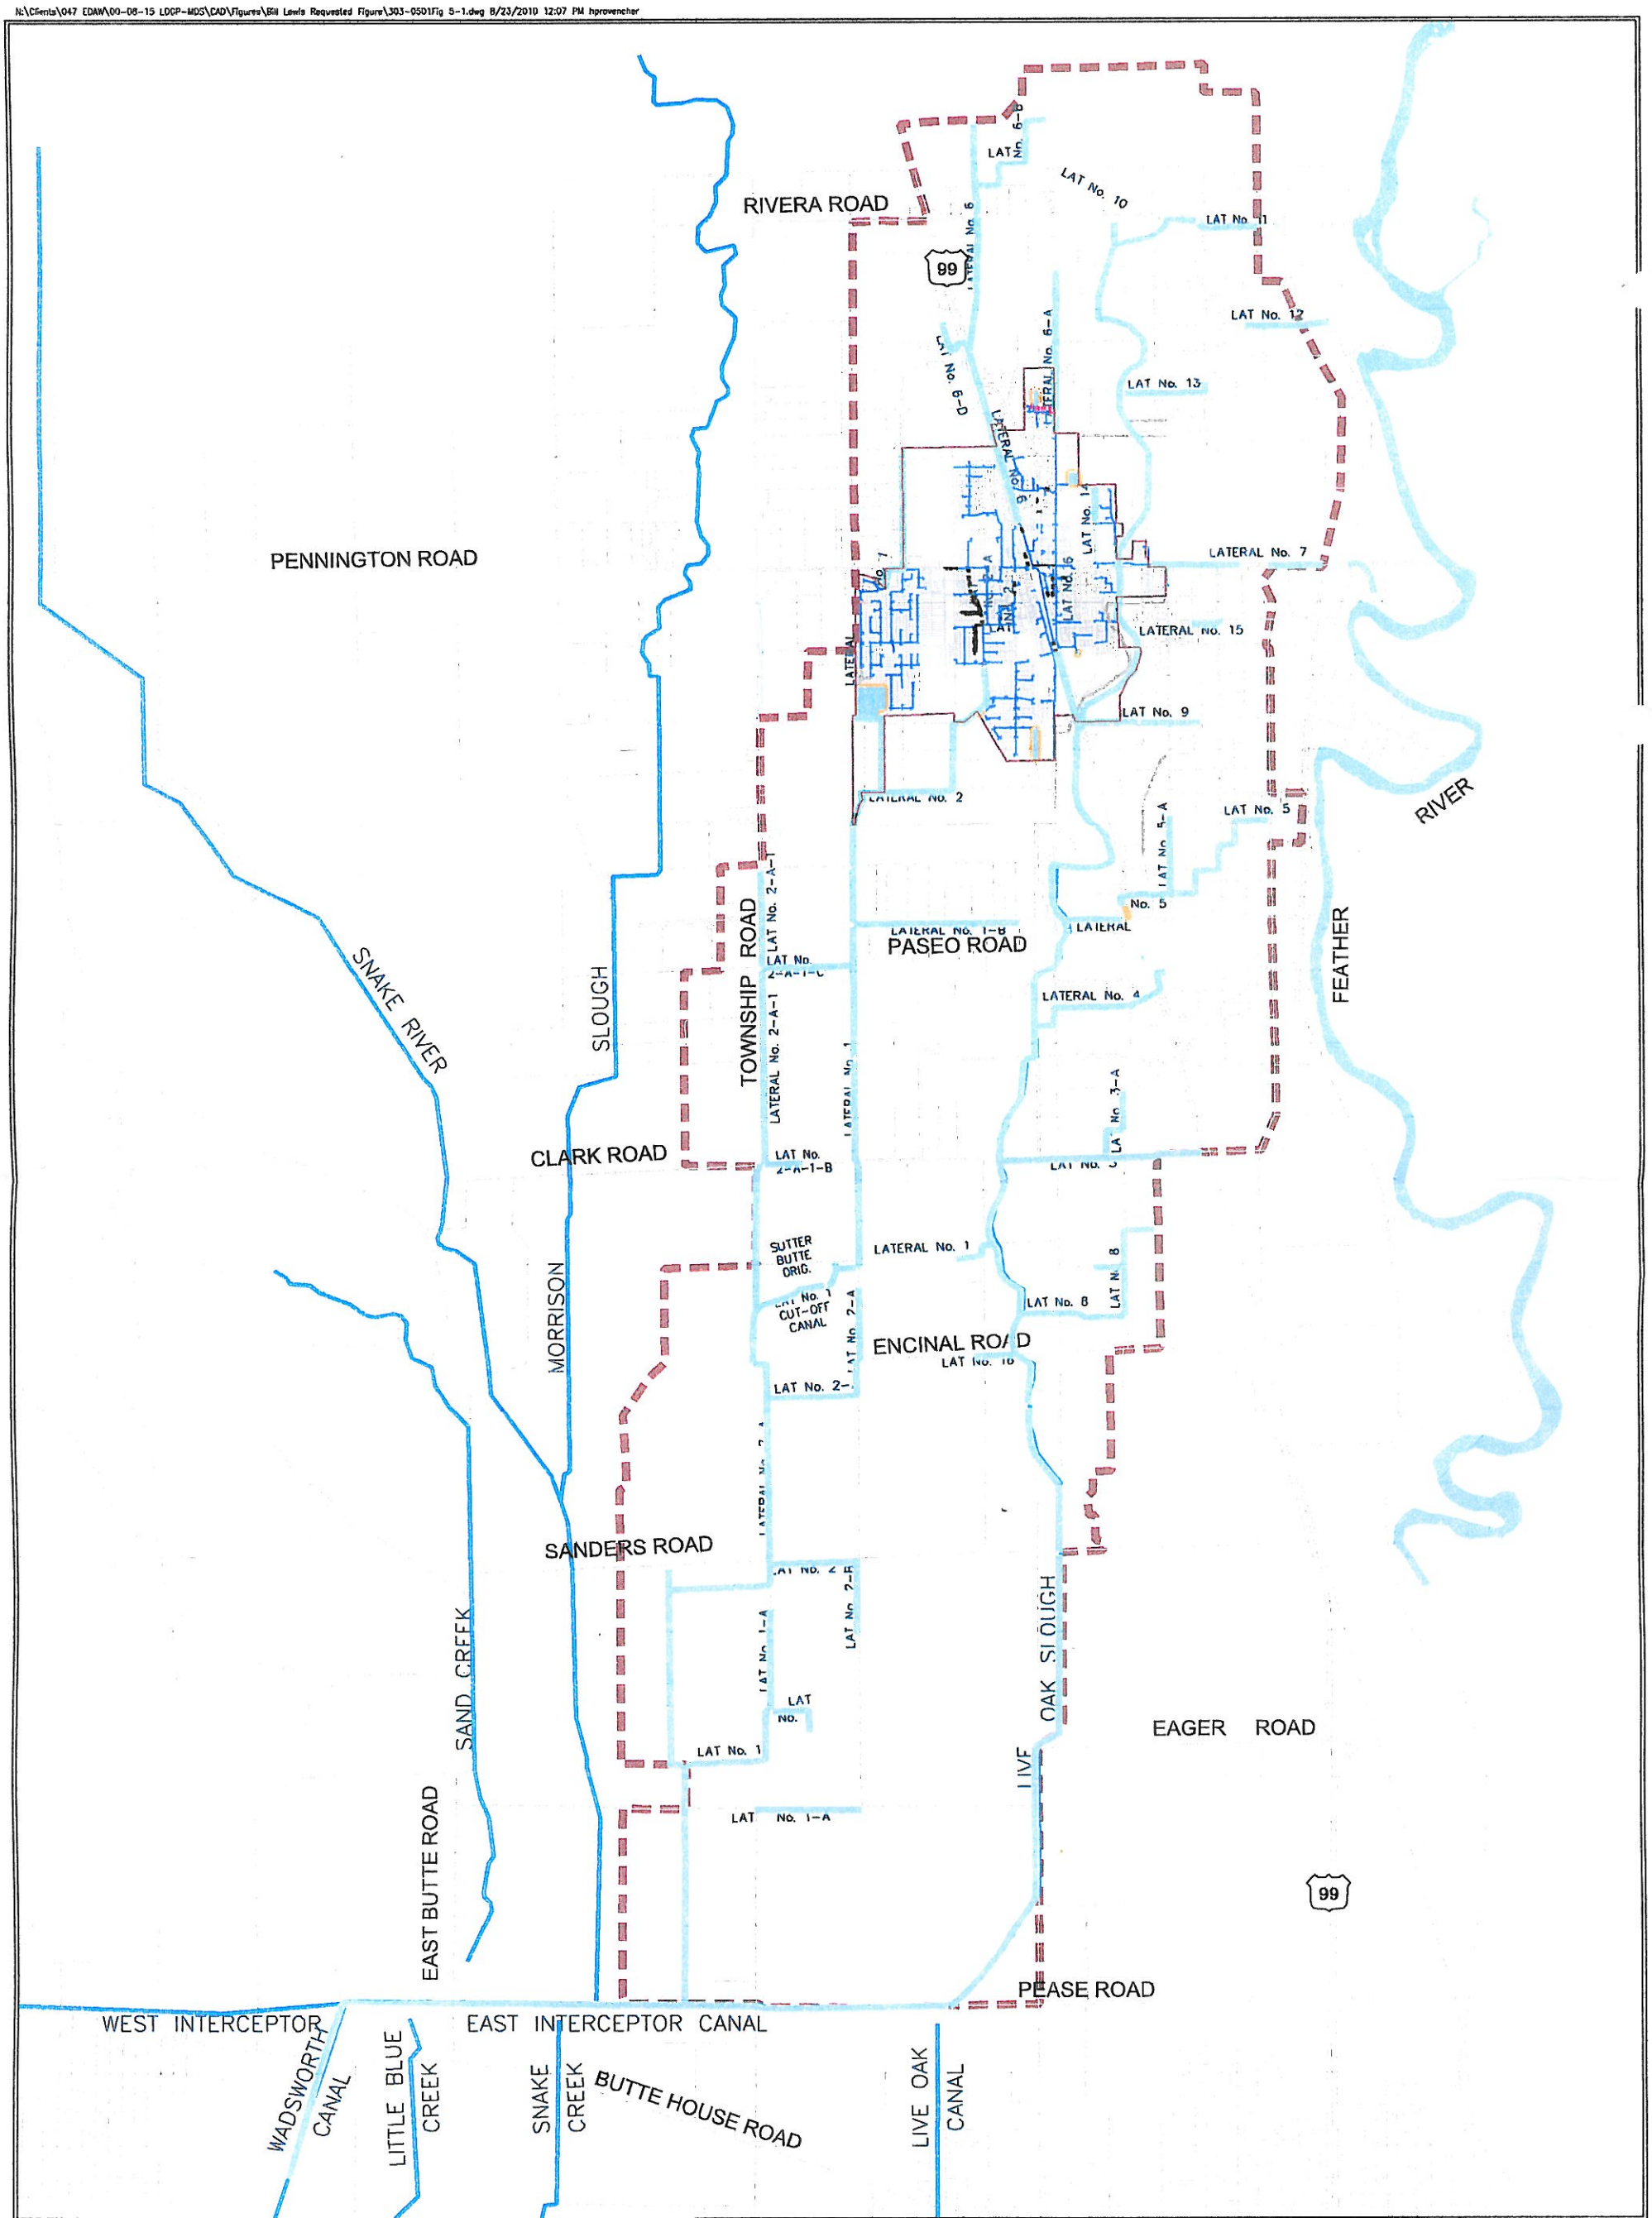

LEGEND

- RD 777 BOUNDARY
- CHANNEL
- CITY LIMIT
- DETENTION BASIN

N

0 2000 4000
SCALE IN FEET

Figure 5-1

Reclamation District 777
Master Drainage Study
10-YEAR DESIGN
STORM FLOODING

WEST YOST ASSOCIATES
Consulting Engineers

ATTACHMENT 10