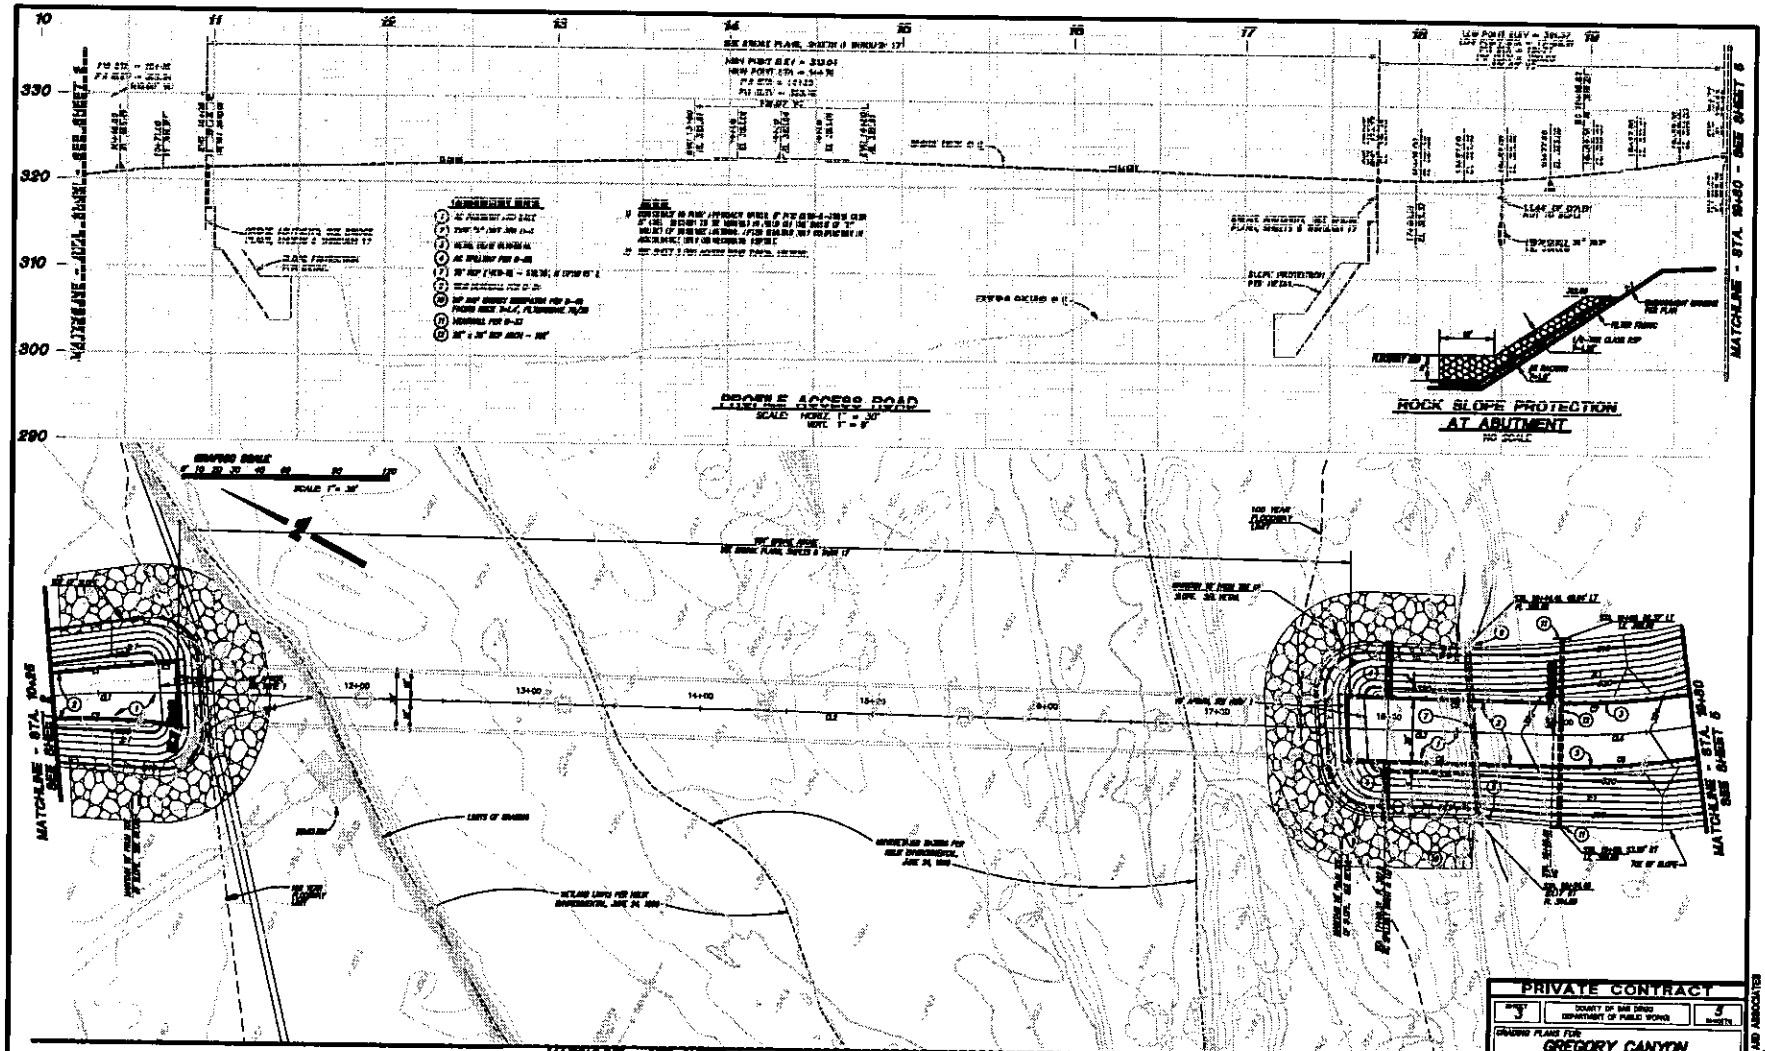

CENTERLINE DATA TABLE

TANGENT	BEARING/DISTANCE	DELTA	LENGTH
CL1	0°00'00"	700.00'	71.07'
CL2	N09°39'33"W		891.40'
CL3	N09°39'33"W		116.62'
CL4	17°12'36"	420.00'	84.16'

DATA TABLE - AC DATA

CURVE	BEARING/DISTANCE	DELTA	LENGTH	CURVE	BEARING/DISTANCE	DELTA	LENGTH
C1	84°53'08"	71.15°	60.82'	C6	N09°39'33"W		124.41'
C2	00°08'33"	884.00'	91.42'	C6	N09°39'33"W		124.41'
C3	N09°39'33"W		6.96'	C7	11°12'36"	420.00'	80.66'
C4	N09°39'33"W		110.13'	C8	11°12'36"	440.00'	83.70'

NOLTE
BEYONE ENGINEERING

COUNTY APPROVED CHANGES

No.	Description	Approved by	Date

BENCH MARK

DESCRIPTION	3 1/4" CAST BR DISK ON 3" IRON PIPE
LOCATION	ROUTE 76 AT PIG HILL
	1000MILES NO. E SAN MARCOS
	COUNTY OF SAN DIEGO
ELEVATION	387.67 DATUM NGVD 29 (1927)

PRIVATE CONTRACT

SHEET 3 | COUNTY OF SAN DIEGO DEPARTMENT OF PUBLIC WORKS | 3 SHEETS

DRAWING PLANS FOR:

GREGORY CANYON LANDFILL ACCESS ROAD STA. 10+25 TO STA. 19+70

PROFESSIONAL ENGINEER — PROFESSIONAL ENGINEER — CIVIL ENGINEER

DIRECTOR OF DEPARTMENT — DIRECTOR OF DEPARTMENT — DEPUTY DIRECTOR

DRAWING NO. L-13244

ENGINEER'S NAME: NOLTE AND ASSOCIATES
PHONE NO. (619) 295-0000

FILE NO.