CONSTRUCTION NOTES

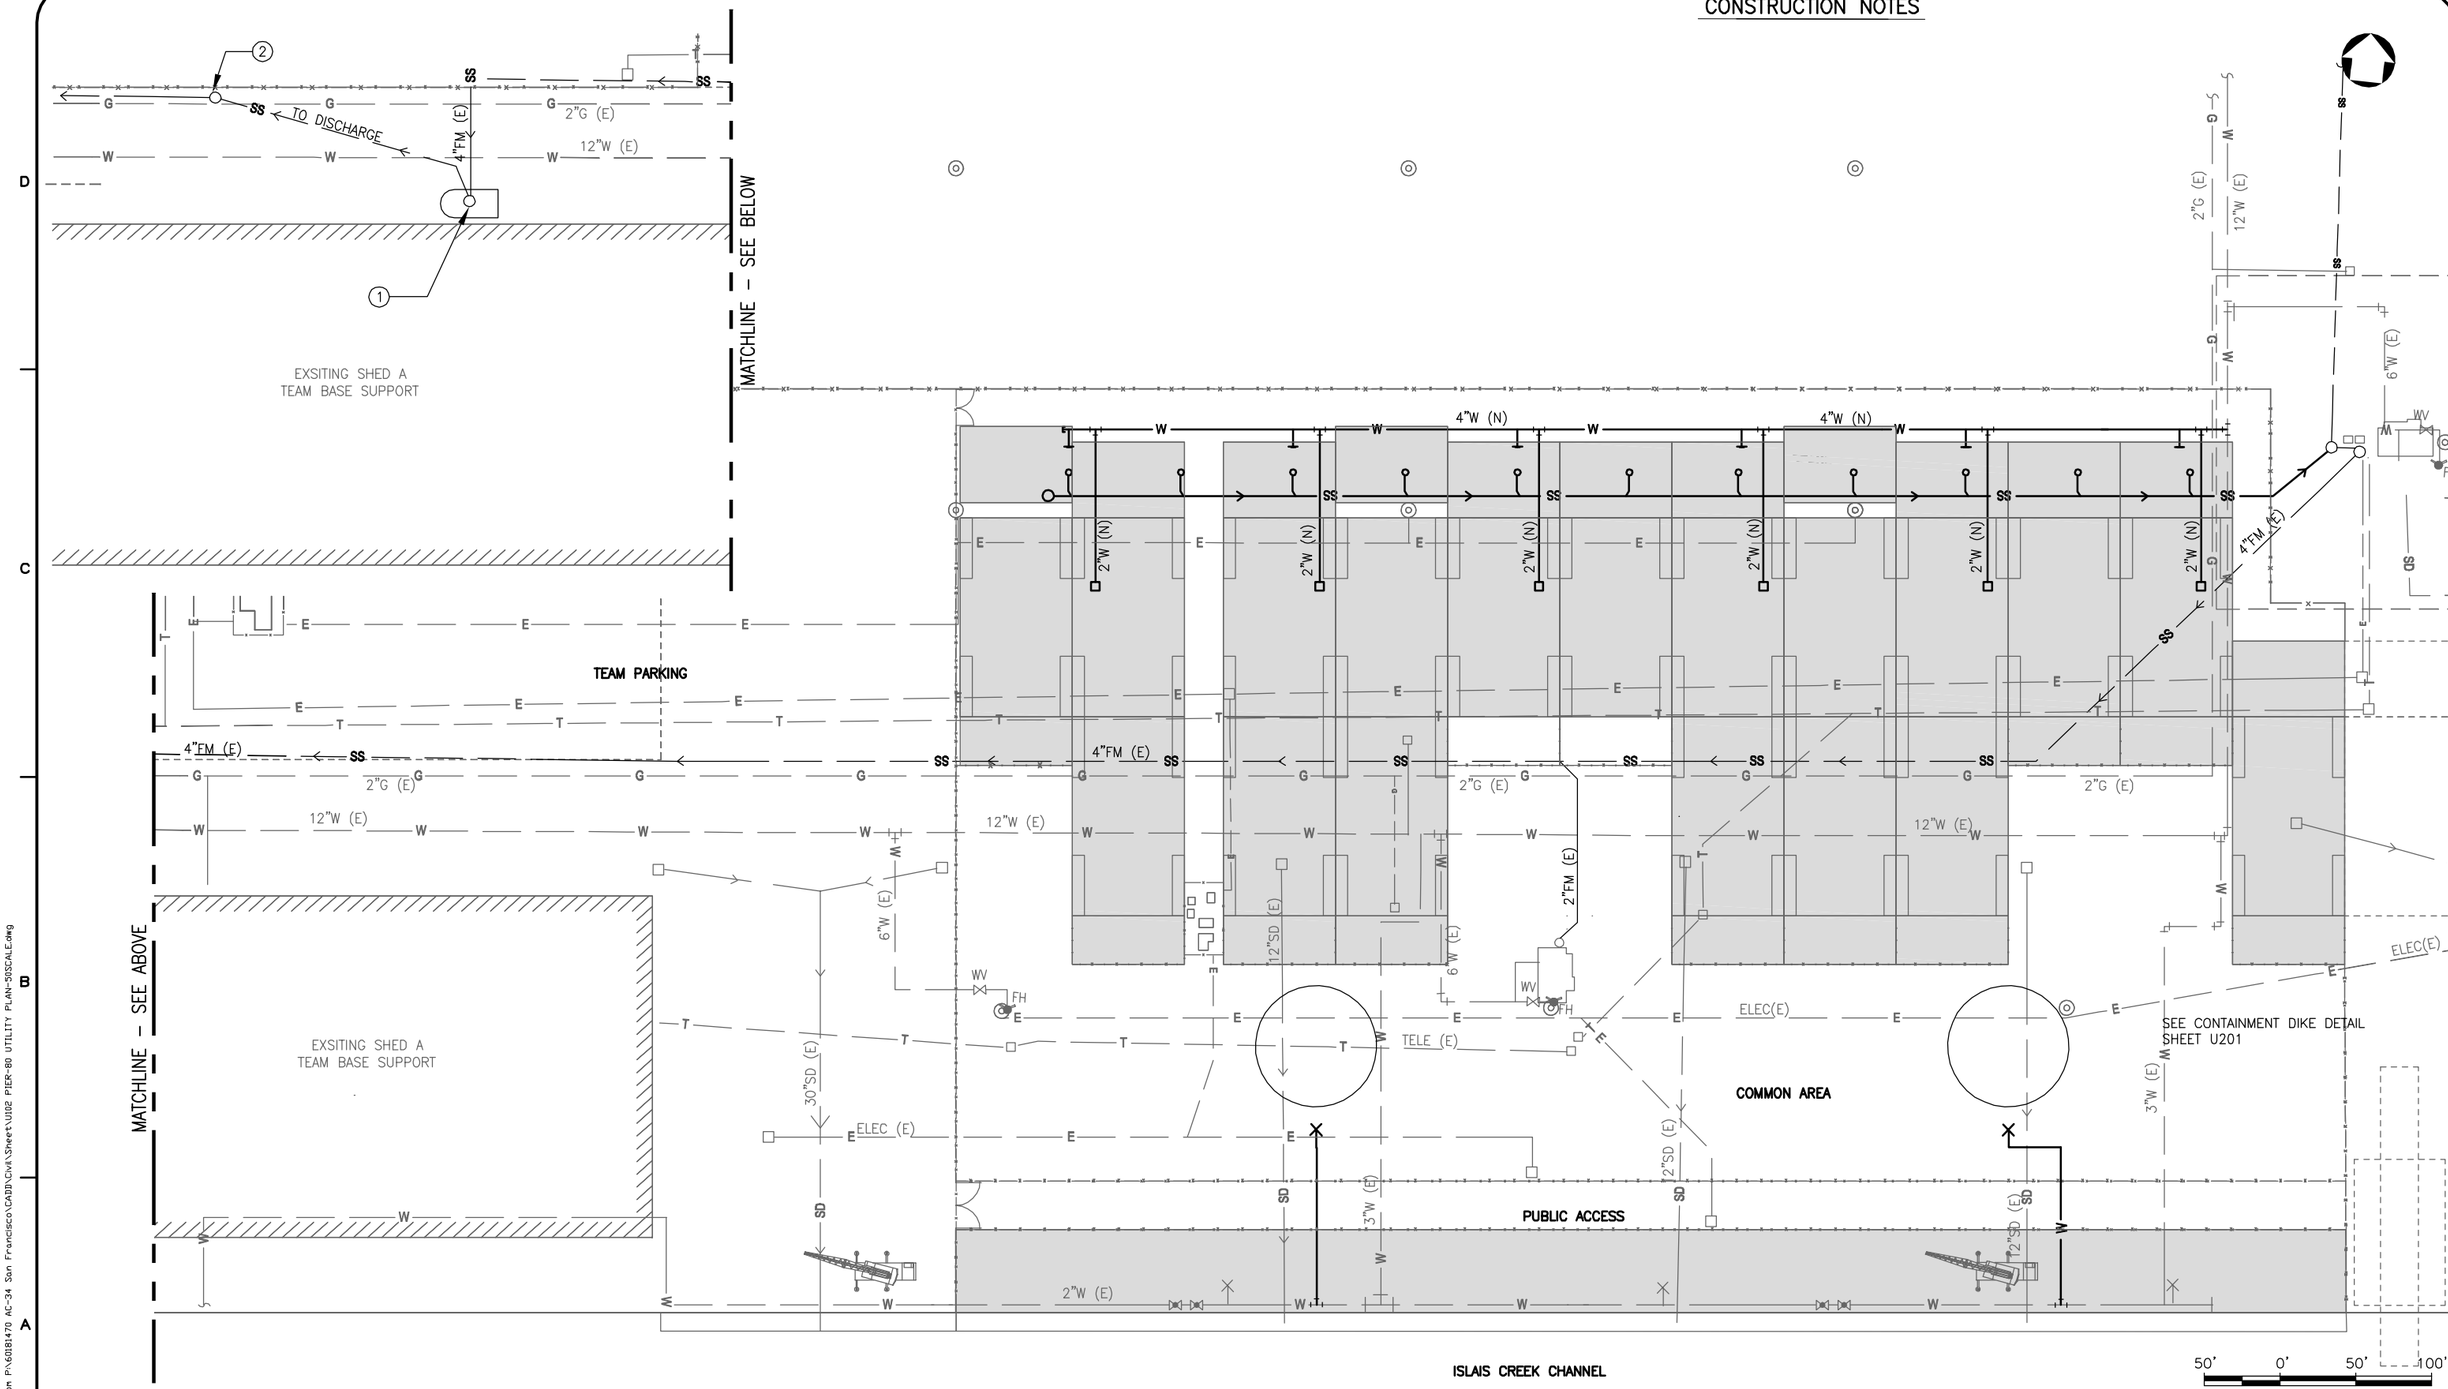

PERMIT SUBMITTAL

INFORMATION CONFIDENTIAL:

All plans, drawings, specifications, and or information furnished herewith, shall remain the property of the "Local Client Information here" and shall be held confidential; and shall not be used for any purpose not provided for in agreements with the "Local Client Information here"

Current AECOM Cadd Standards, Guidelines And Criteria Shall Be Followed To The Greatest Extent Practicable For Engineering Design And Plan Preparation

REV.	DATE	DESCRIPTION	BY / SUB.	APP.
A	09/20/11	PERMIT SUBMITTAL		

DESIGNED BY: M. HU
DRAWN BY: E. MEEKS
CHECKED BY: M. HU
APPROVED BY:
SUBMITTAL DATE: 06/06/2011

34TH AMERICA'S CUP

SAN FRANCISCO PORT COMMISSION
PORT OF SAN FRANCISCO
DEPARTMENT OF ENGINEERING

TRANSPORTATION

AECOM

AECOM USA, Inc.
2101 Webster St., Suite 1900
Oakland, CA 94612
T 510.622.6600 F 510.834.4303
www.aecom.com

REGISTERED PROFESSIONAL ENGINEER
BRADLEY PAUL ERICKSON
No. S2350
Exp. 03/31/13
STRUCTURAL
STATE OF CALIFORNIA

PIER 80

WATER AND SEWER ENLARGED PLAN

CONTRACT NO.
DRAWING NO. U102
CADD FILENAME
REVISION
SHEET NO. OF
SCALE 1"=50'

Oct 10, 2011 - 1:20pm PX\6081470 AC-34 San Francisco\CADD\Civil\Sheet\U102 PIER-80 UTILITY PLAN-50SCALE.dwg
meekse