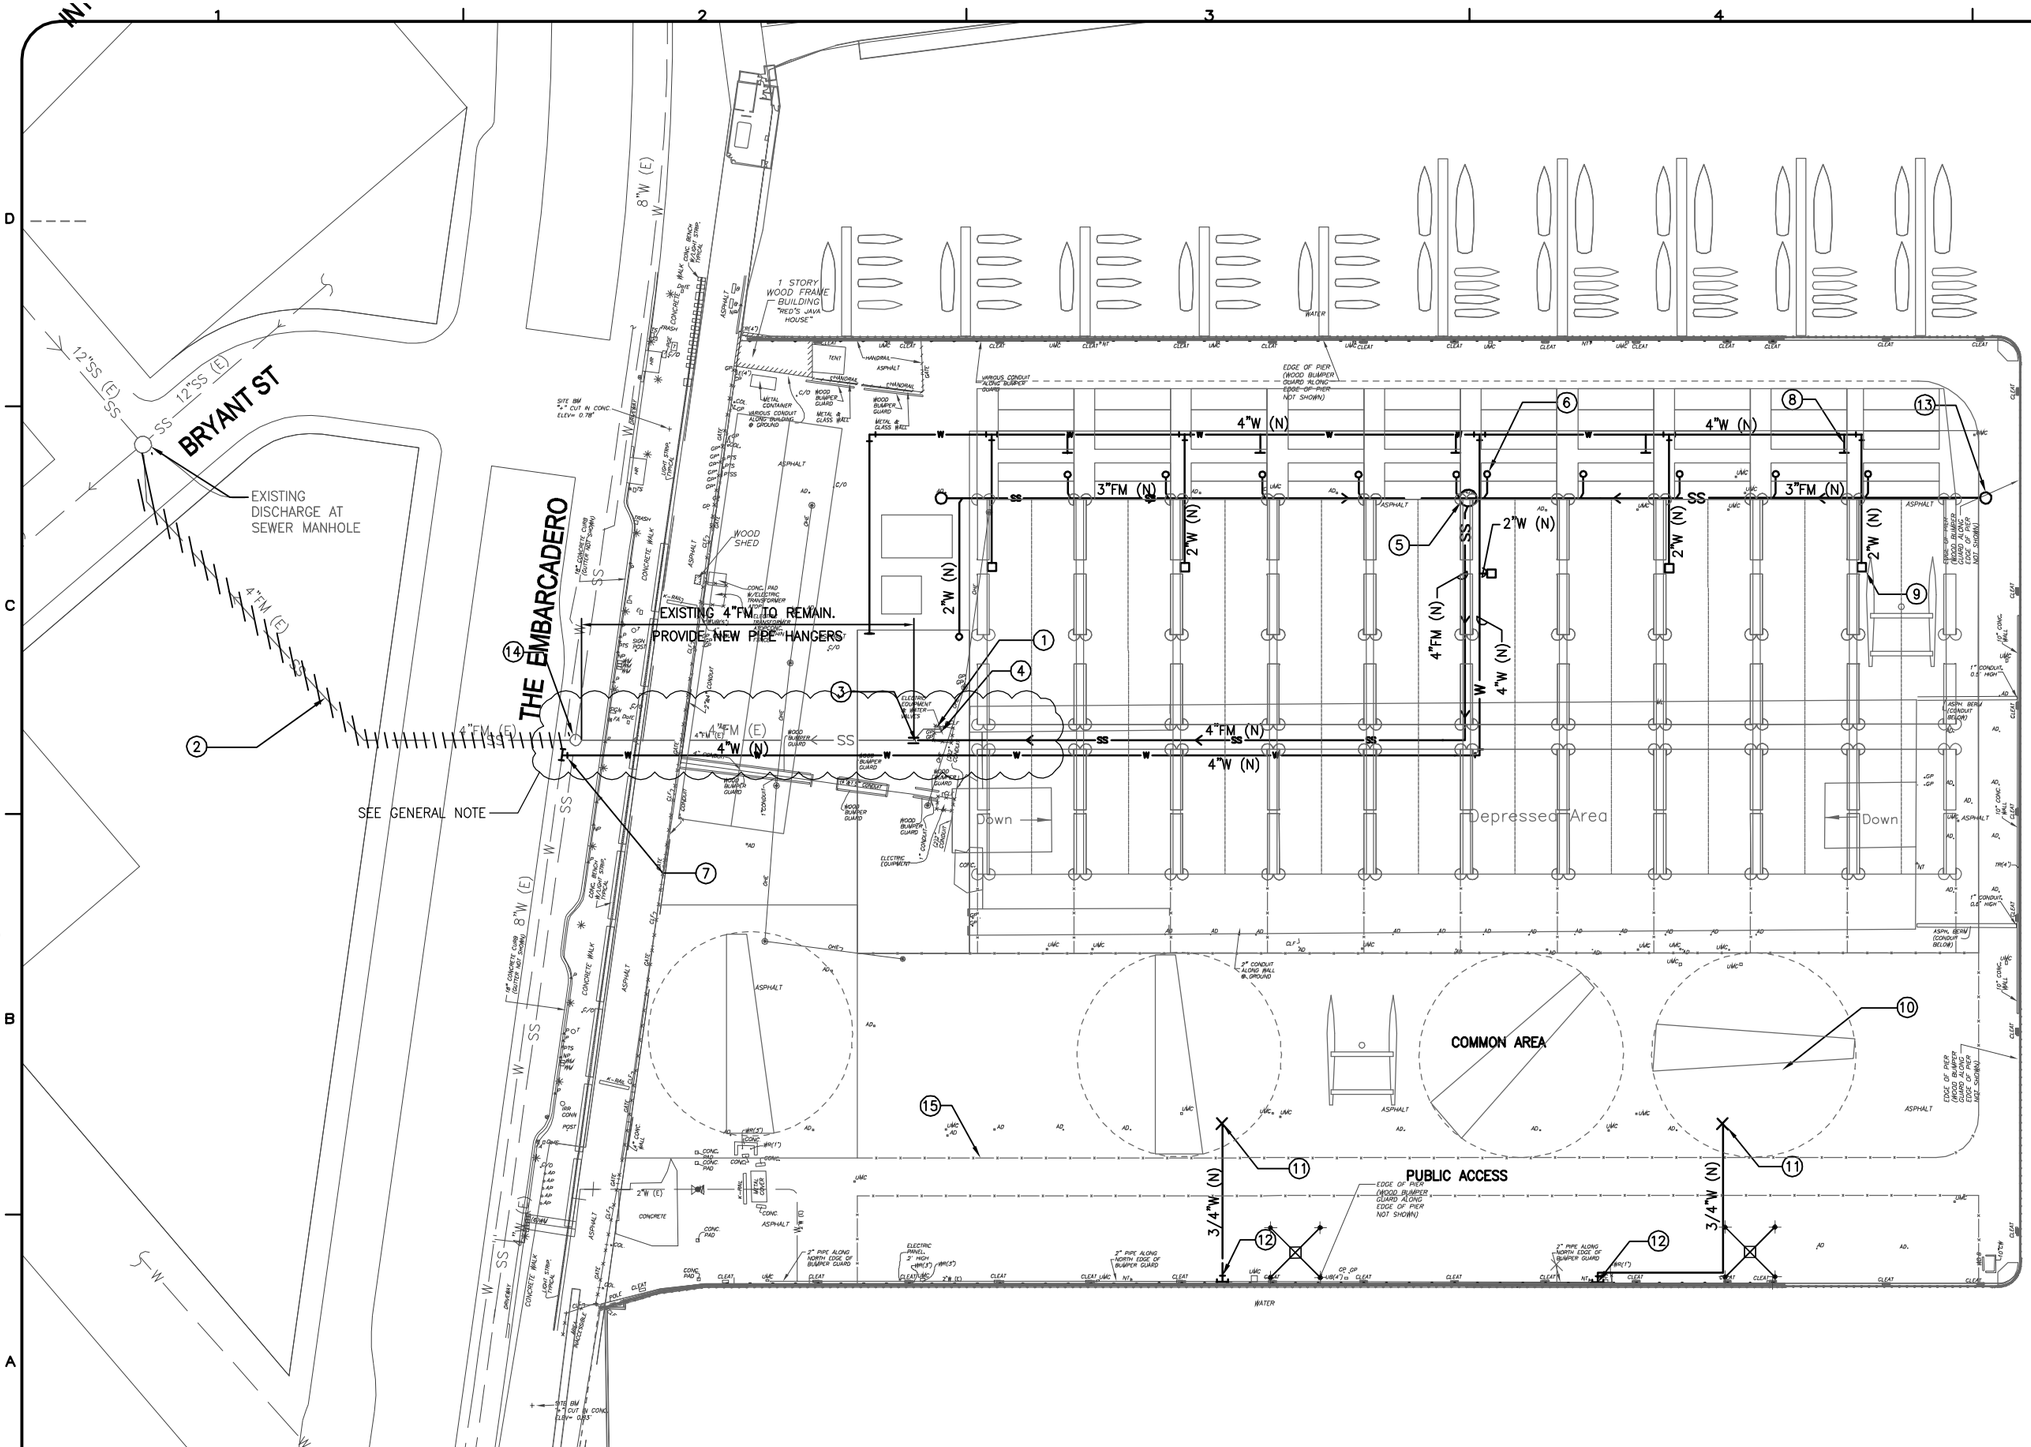

CONSTRUCTION NOTES

1. ABANDONED SEWER LIFT STATION
2. ABANDONED 4"FM
3. CONNECT NEW 4" FM TO EXISTING 4"FM
4. EXISTING BLIND FLANGE OVER 4" DISCHARGE LINE
5. NEW SANITARY SEWER LIFT STATION
6. NEW SANITARY SEWER LATERAL TO MODULAR (TYP. 10 PLACES)
7. CONNECT NEW 4"W TO EXISTING 8"W
8. 2" W CONNECTION TO MODULAR (TYP. 6 PLACES)
9. FIRE HOSE CABINET (TYP. 5 PLACES)
10. 80' DIA WASH AREA WITH CONTAINMENT (TYP. 2 PLACES)
11. INSTALL NEW 3/4" HOSE BIB
12. TAP AND CONNECT NEW 3/4" WATERLINE TO EXISTING 2" WATERLINE
13. 4" CLEANOUT (TYP. 2 PLACES)
14. EXISTING DISCHARGE OF 4" FORCE MAIN AT SEWER MANHOLE IN EMBARCADERO TO REMAIN
15. CHAIN LINK FENCE

GENERAL NOTE:

WORK UNDER THIS PROJECT INCLUDES STUB IN WORK ITEMS ONLY. ALL OTHER DRAWING INFORMATION IS FOR REFERENCE ONLY.

50' 0' 50' 100'

GRAPHIC SCALE

PERMIT SUBMITTAL

INFORMATION CONFIDENTIAL:

All plans, drawings, specifications, and or information furnished herewith, shall remain the property of the "Local Client Information here" and shall be held confidential; and shall not be used for any purpose not provided for in agreements with the "Local Client Information here"

Current AECOM Cadd Standards, Guidelines And Criteria Shall Be Followed To The Greatest Extent Practicable For Engineering Design And Plan Preparation

REV.	DATE	DESCRIPTION	BY / SUB.	APP.
A	09/20/11	PERMIT SUBMITTAL		

DESIGNED BY: E. MEEKS
DRAWN BY: E. MEEKS
CHECKED BY: M. HU
APPROVED BY: M. HU
SUBMITTAL DATE: 06/09/11

34TH AMERICA'S CUP

SAN FRANCISCO PORT COMMISSION
PORT OF SAN FRANCISCO
DEPARTMENT OF ENGINEERING

TRANSPORTATION

AECOM

AECOM USA, Inc.
2101 Webster St., Suite 1900
Oakland, CA 94612
T 510.622.6600 F 510.834.4303
www.aecom.com

REGISTERED PROFESSIONAL ENGINEER
MARCUS K. HU
No. 48332
Exp. 06-30-12
CIVIL
STATE OF CALIFORNIA

PIER 30–32 IMPROVEMENTS

WATER AND SEWER ENLARGED PLAN

CONTRACT NO.	
DRAWING NO.	U202
CADD FILENAME	
REVISION	SHEET NO. OF
SCALE	1"=50'

Oct 05, 2011 - 7:45am P:\60181470 AC-34 San Francisco\CADD\Civil\Sheet\U202 PIERS 30-32 UTILITY PLAN-50SCALE.dwg
neekse