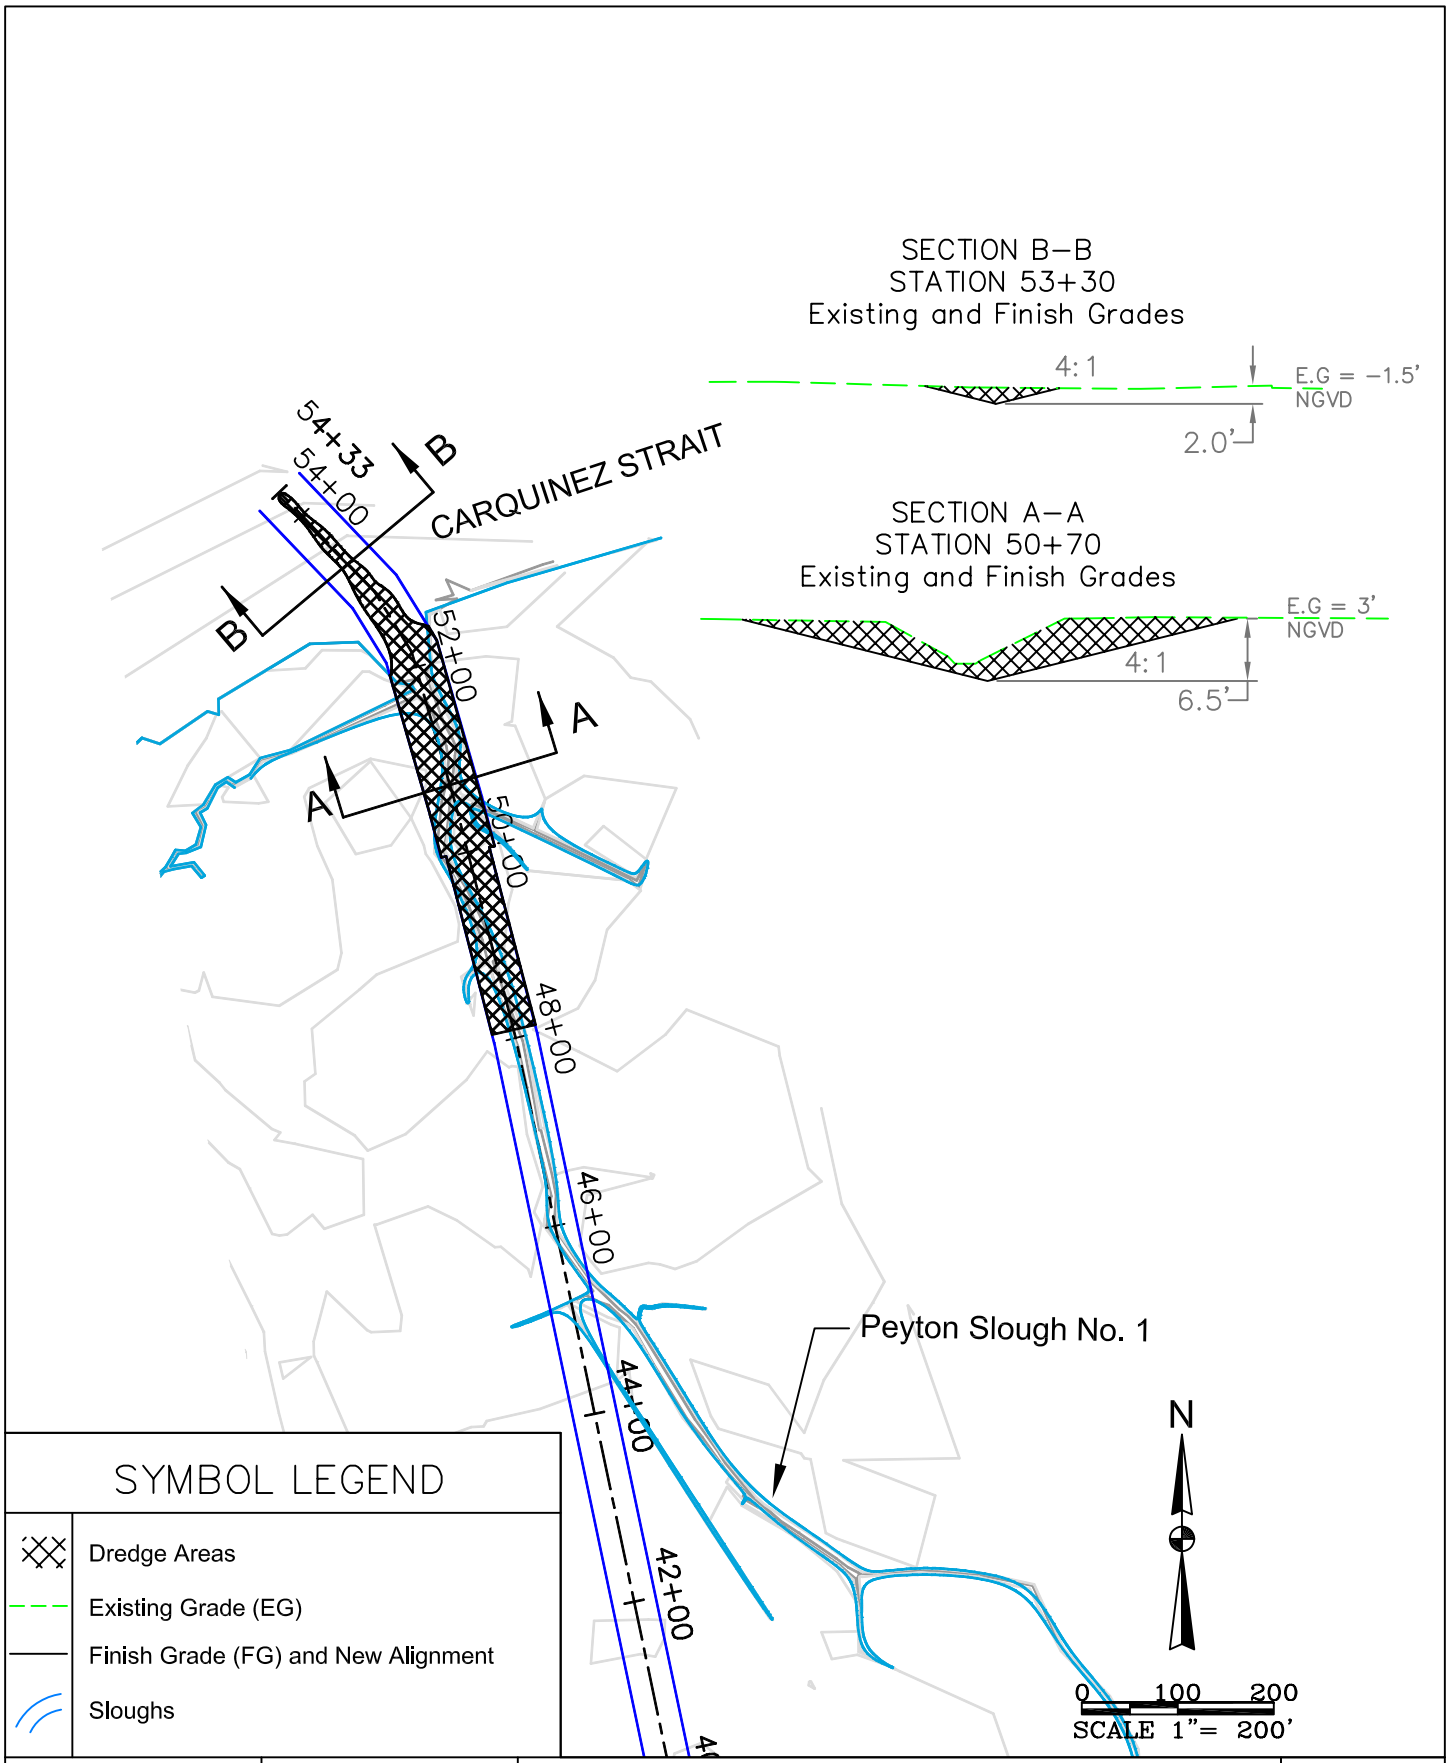

URS

Rhodia Martinez
Peyton Slough

Project No. 51–00070007.00

Plan View of Dredge Area and Section Views of Carquinez Strait and Peyton Slough No. 1

Figure 7