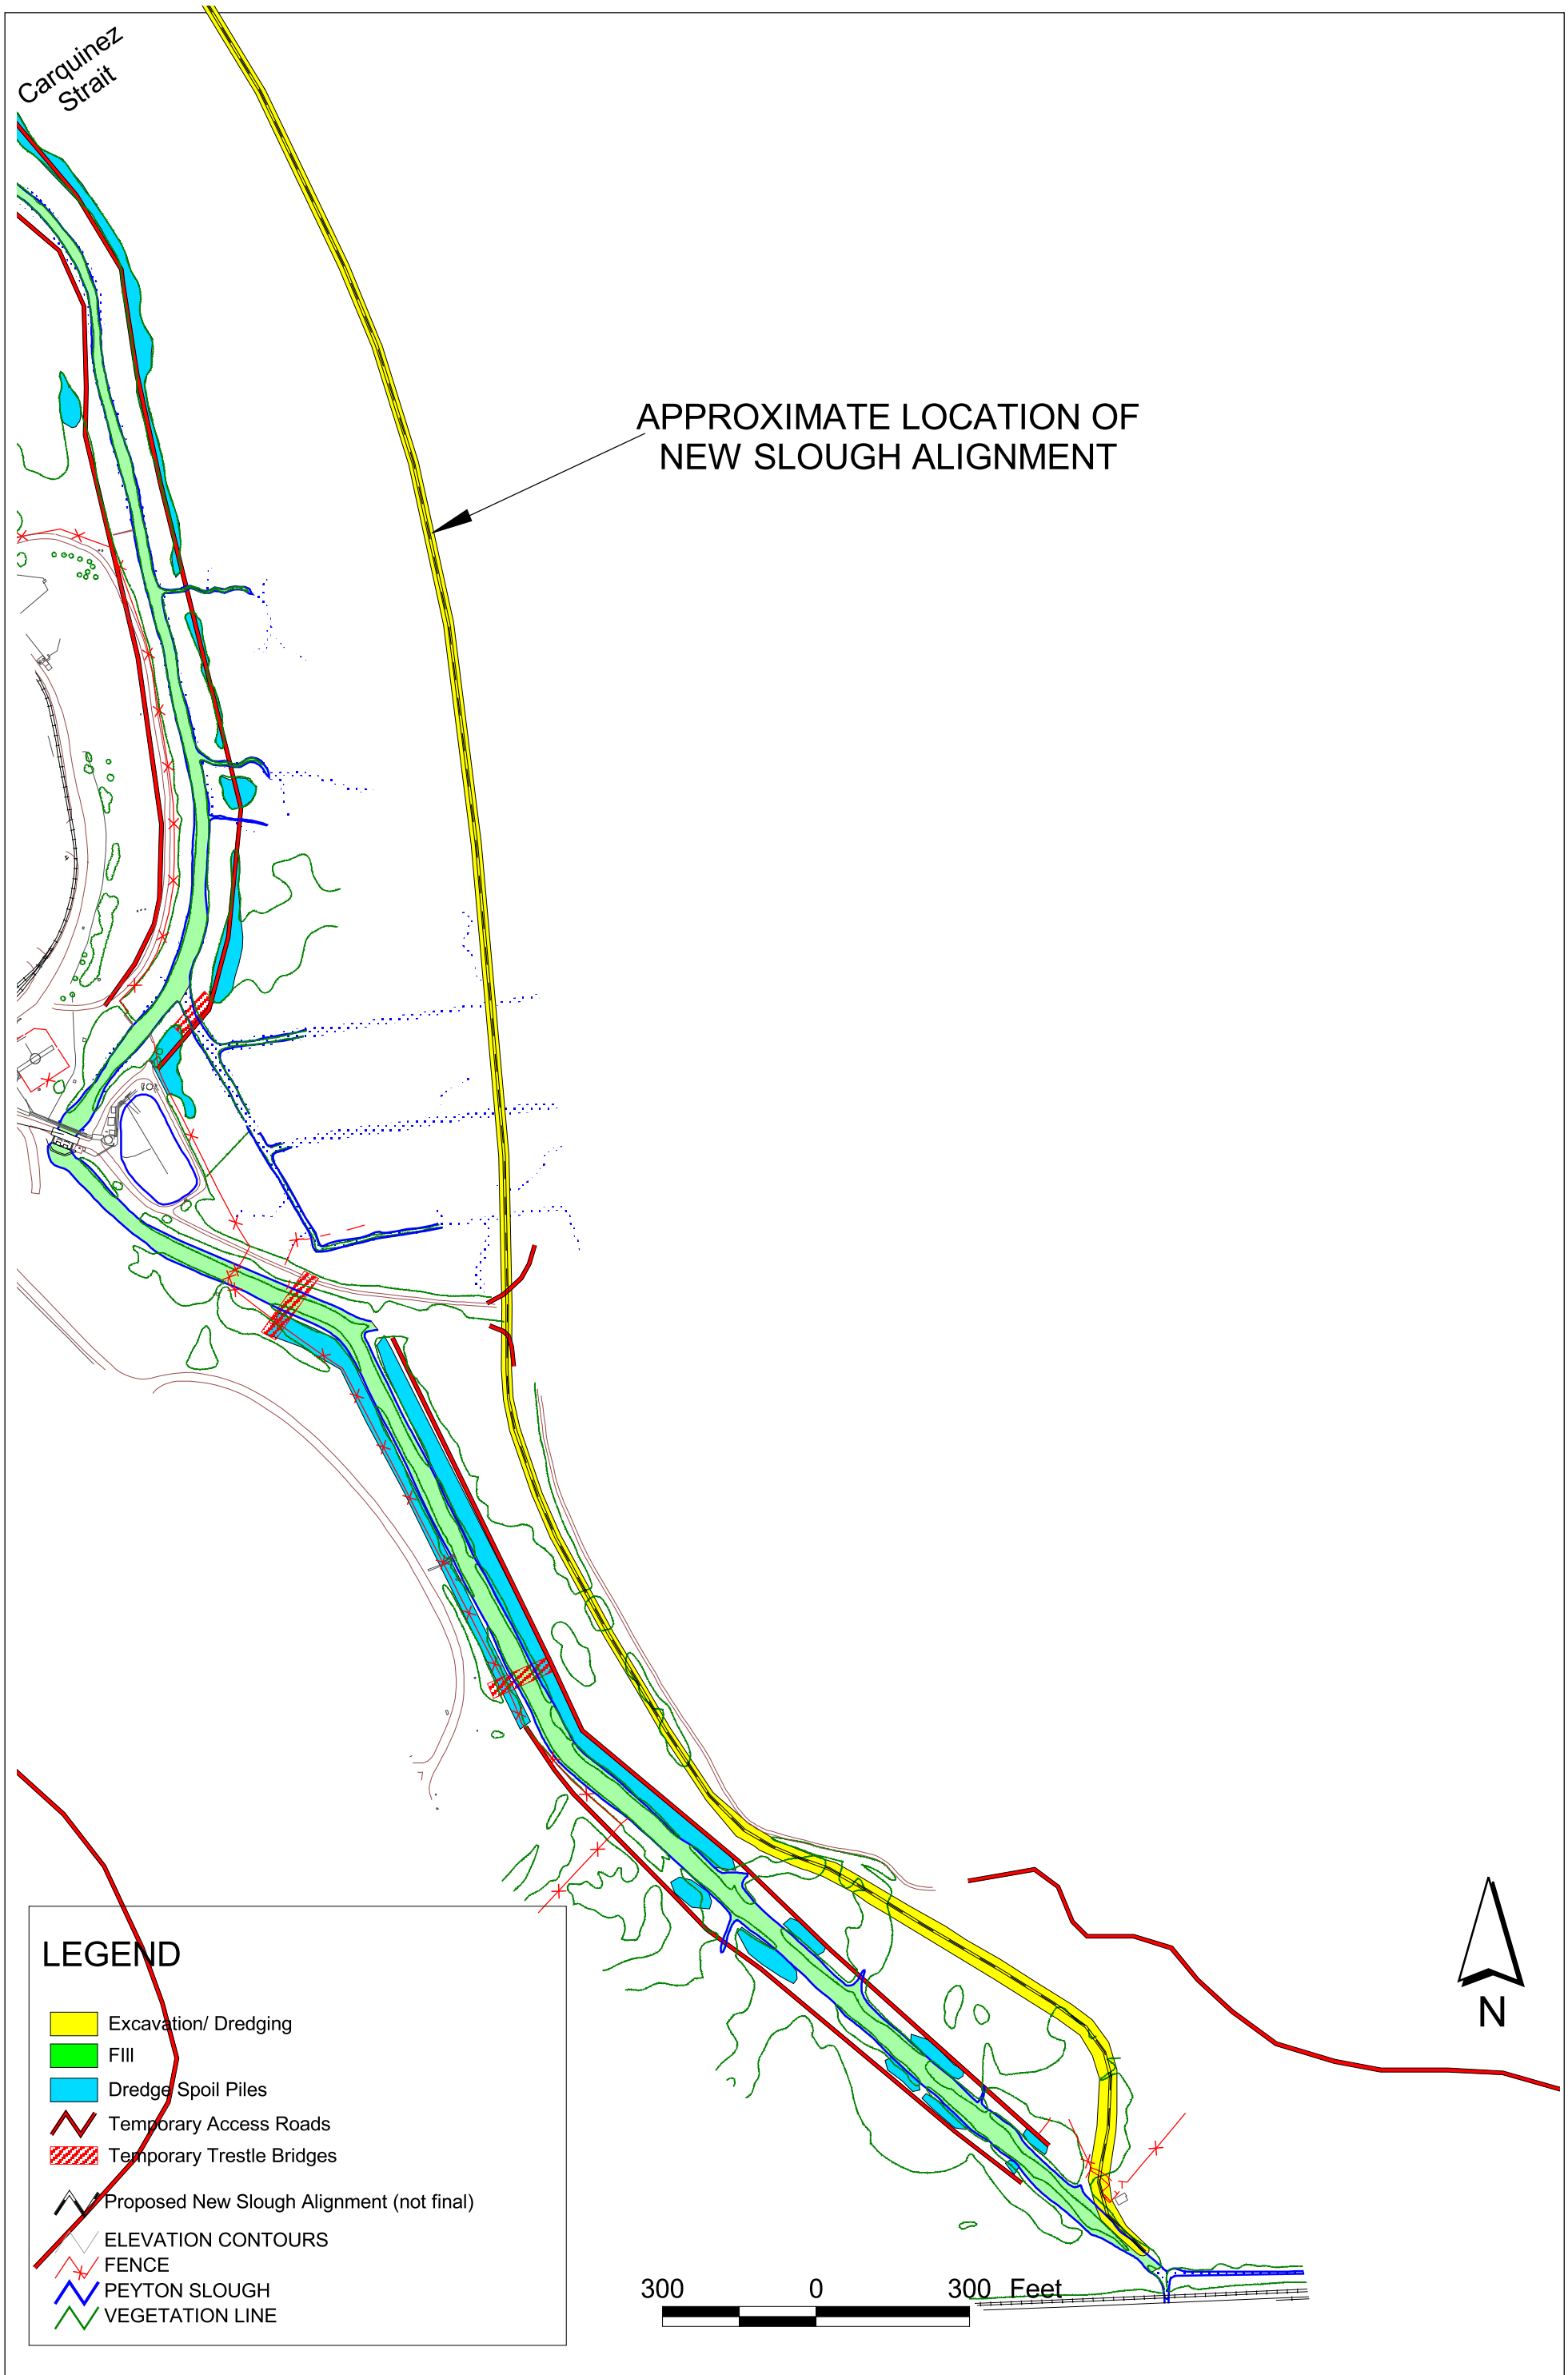

URS	Rhodia Martinez Peyton Slough Project No. 51-00070007.00	Layout of Remedial Action Plan New Alignment Alternative	Figure 6

x:\x_env_waste\Rhodia_Martinez_GIS\Apr\oldprojtmp\workingspace3_dugtest.apr