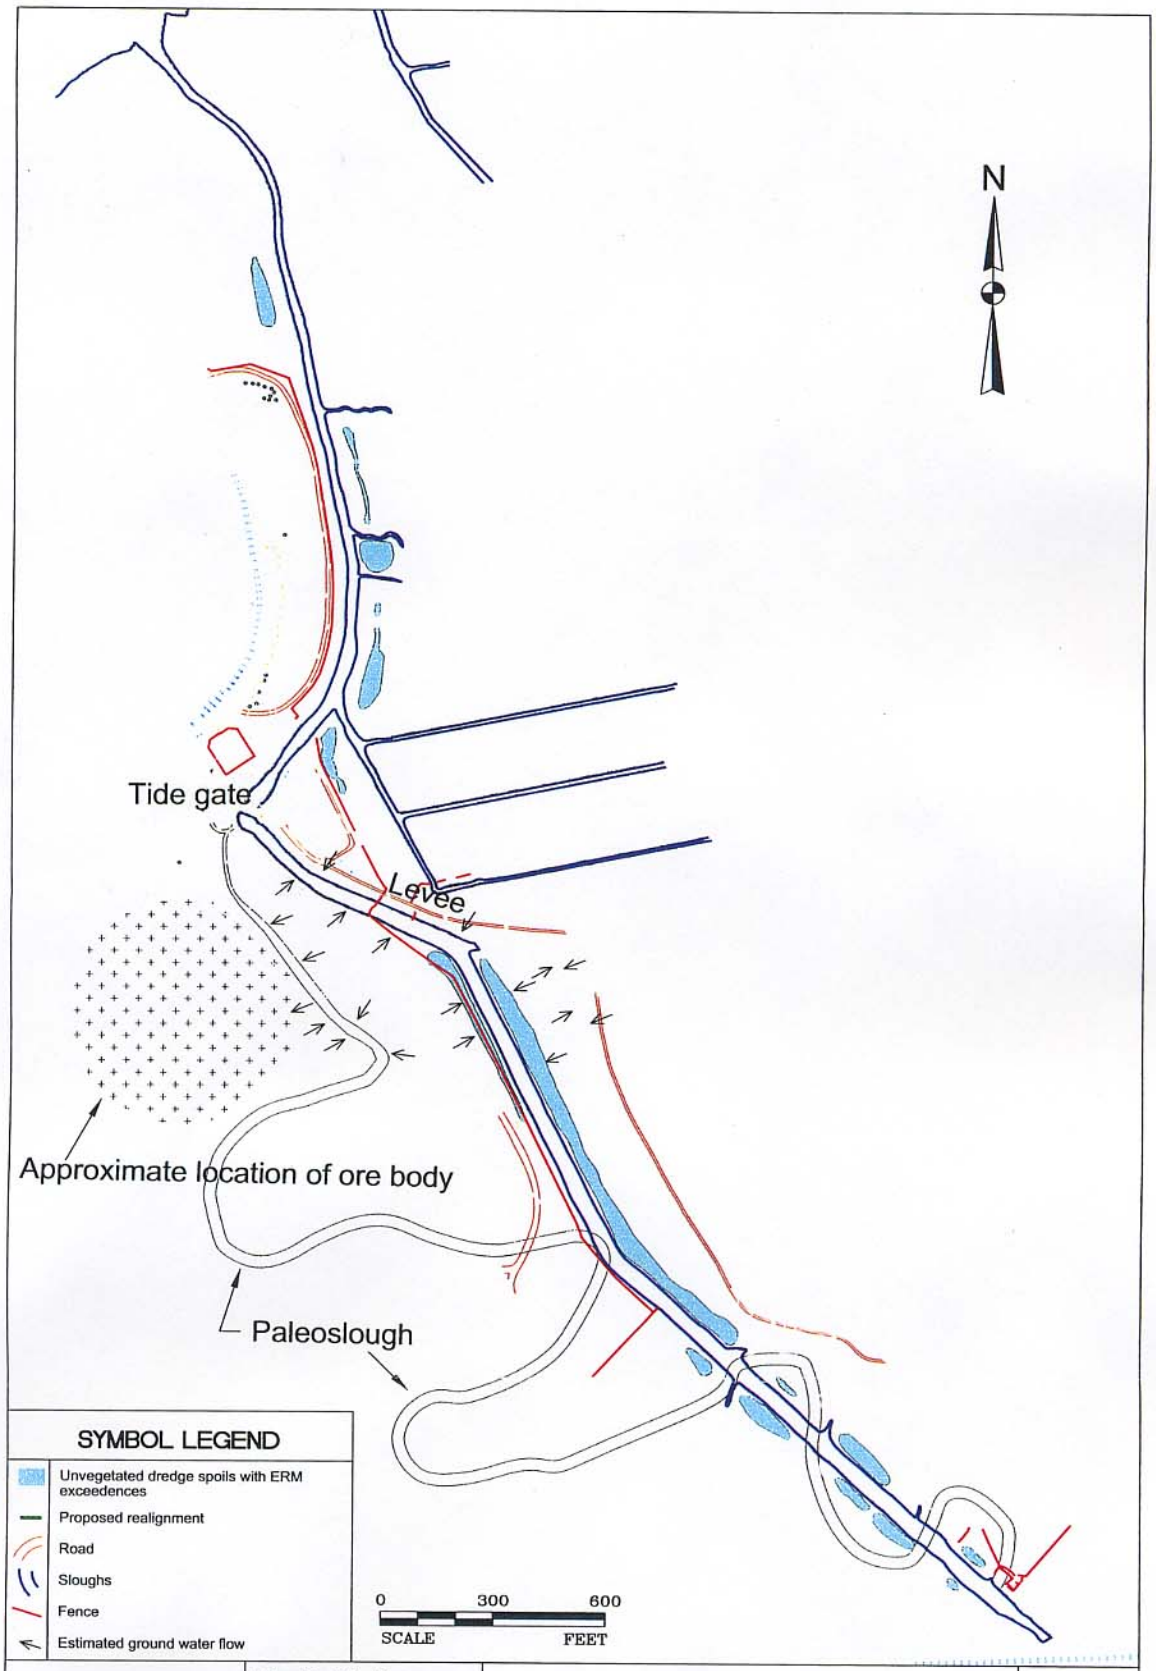

URS

Rhodia Martinez
Peyton Slough

Project No. 51-00070007.00

PALEOSLOUGH LOCATIONS

Figure 2-1