FORMATS.CEL AC=DSTD 5/9/05

Information proprietary to Bechtel not to be disclosed to third parties without Bechtel's prior written permission.

FOR INFORMATION ONLY.
DO NOT USE FOR CONSTRUCTION

NOTES:

1. CONTOURS SHOWN ON THIS DRAWING ORIGINATED FROM USGS QUAD MAP TITLED "PORT SAN LUIS, CALIF."

0 500 1000 1500FT

SCALE: 1" = 500'

Bechtel Confidential. © 2013 Bechtel Power Corporation (Bechtel). This document, prepared under Contract job number 25762 between Bechtel and PG&E, contains information confidential and/or proprietary to Bechtel that is not to be used, disclosed, or reproduced in any form by any person or entity other than Bechtel or PG&E without Bechtel's prior written permission. All rights reserved.

This document has been prepared by Bechtel exclusively for PG&E under contract job number 25762 and is not to be relied upon by any person or entity other than PG&E or used inconjunction with any other project.

NO.	DATE	REVISIONS	BY	CHK	DESIGN SUPV	ENGR	PROJ ENGR
1	3/24/15	ISSUED FOR ESTIMATE	MHN	MHN	-	-	-

SCALE 1"=500'	DESIGNED	DRAWN MHN	CHIEF ENGR

BECHTEL
FREDERICK, MARYLAND

PACIFIC GAS AND ELECTRIC
DIABLO CANYON POWER PLANT

TWO COOLING TOWER ARRANGEMENT - EXCAVATION PLAN

JOB NO.	DRAWING NO.	REV
25762-110	CEK-7200-00001	00A

© Copyright Bechtel Corporation 2013. All rights reserved. Contains confidential information.

PSC=BER=DFN=E

LEVELS 1111111111222222222233333333344444444455555555 56666
12345678901234567890123456789012345678901234567890123456789012345678901234567890123

22 x 34 "D" SIZE

FORMATS. CEL AC=DSTD 5/9/05

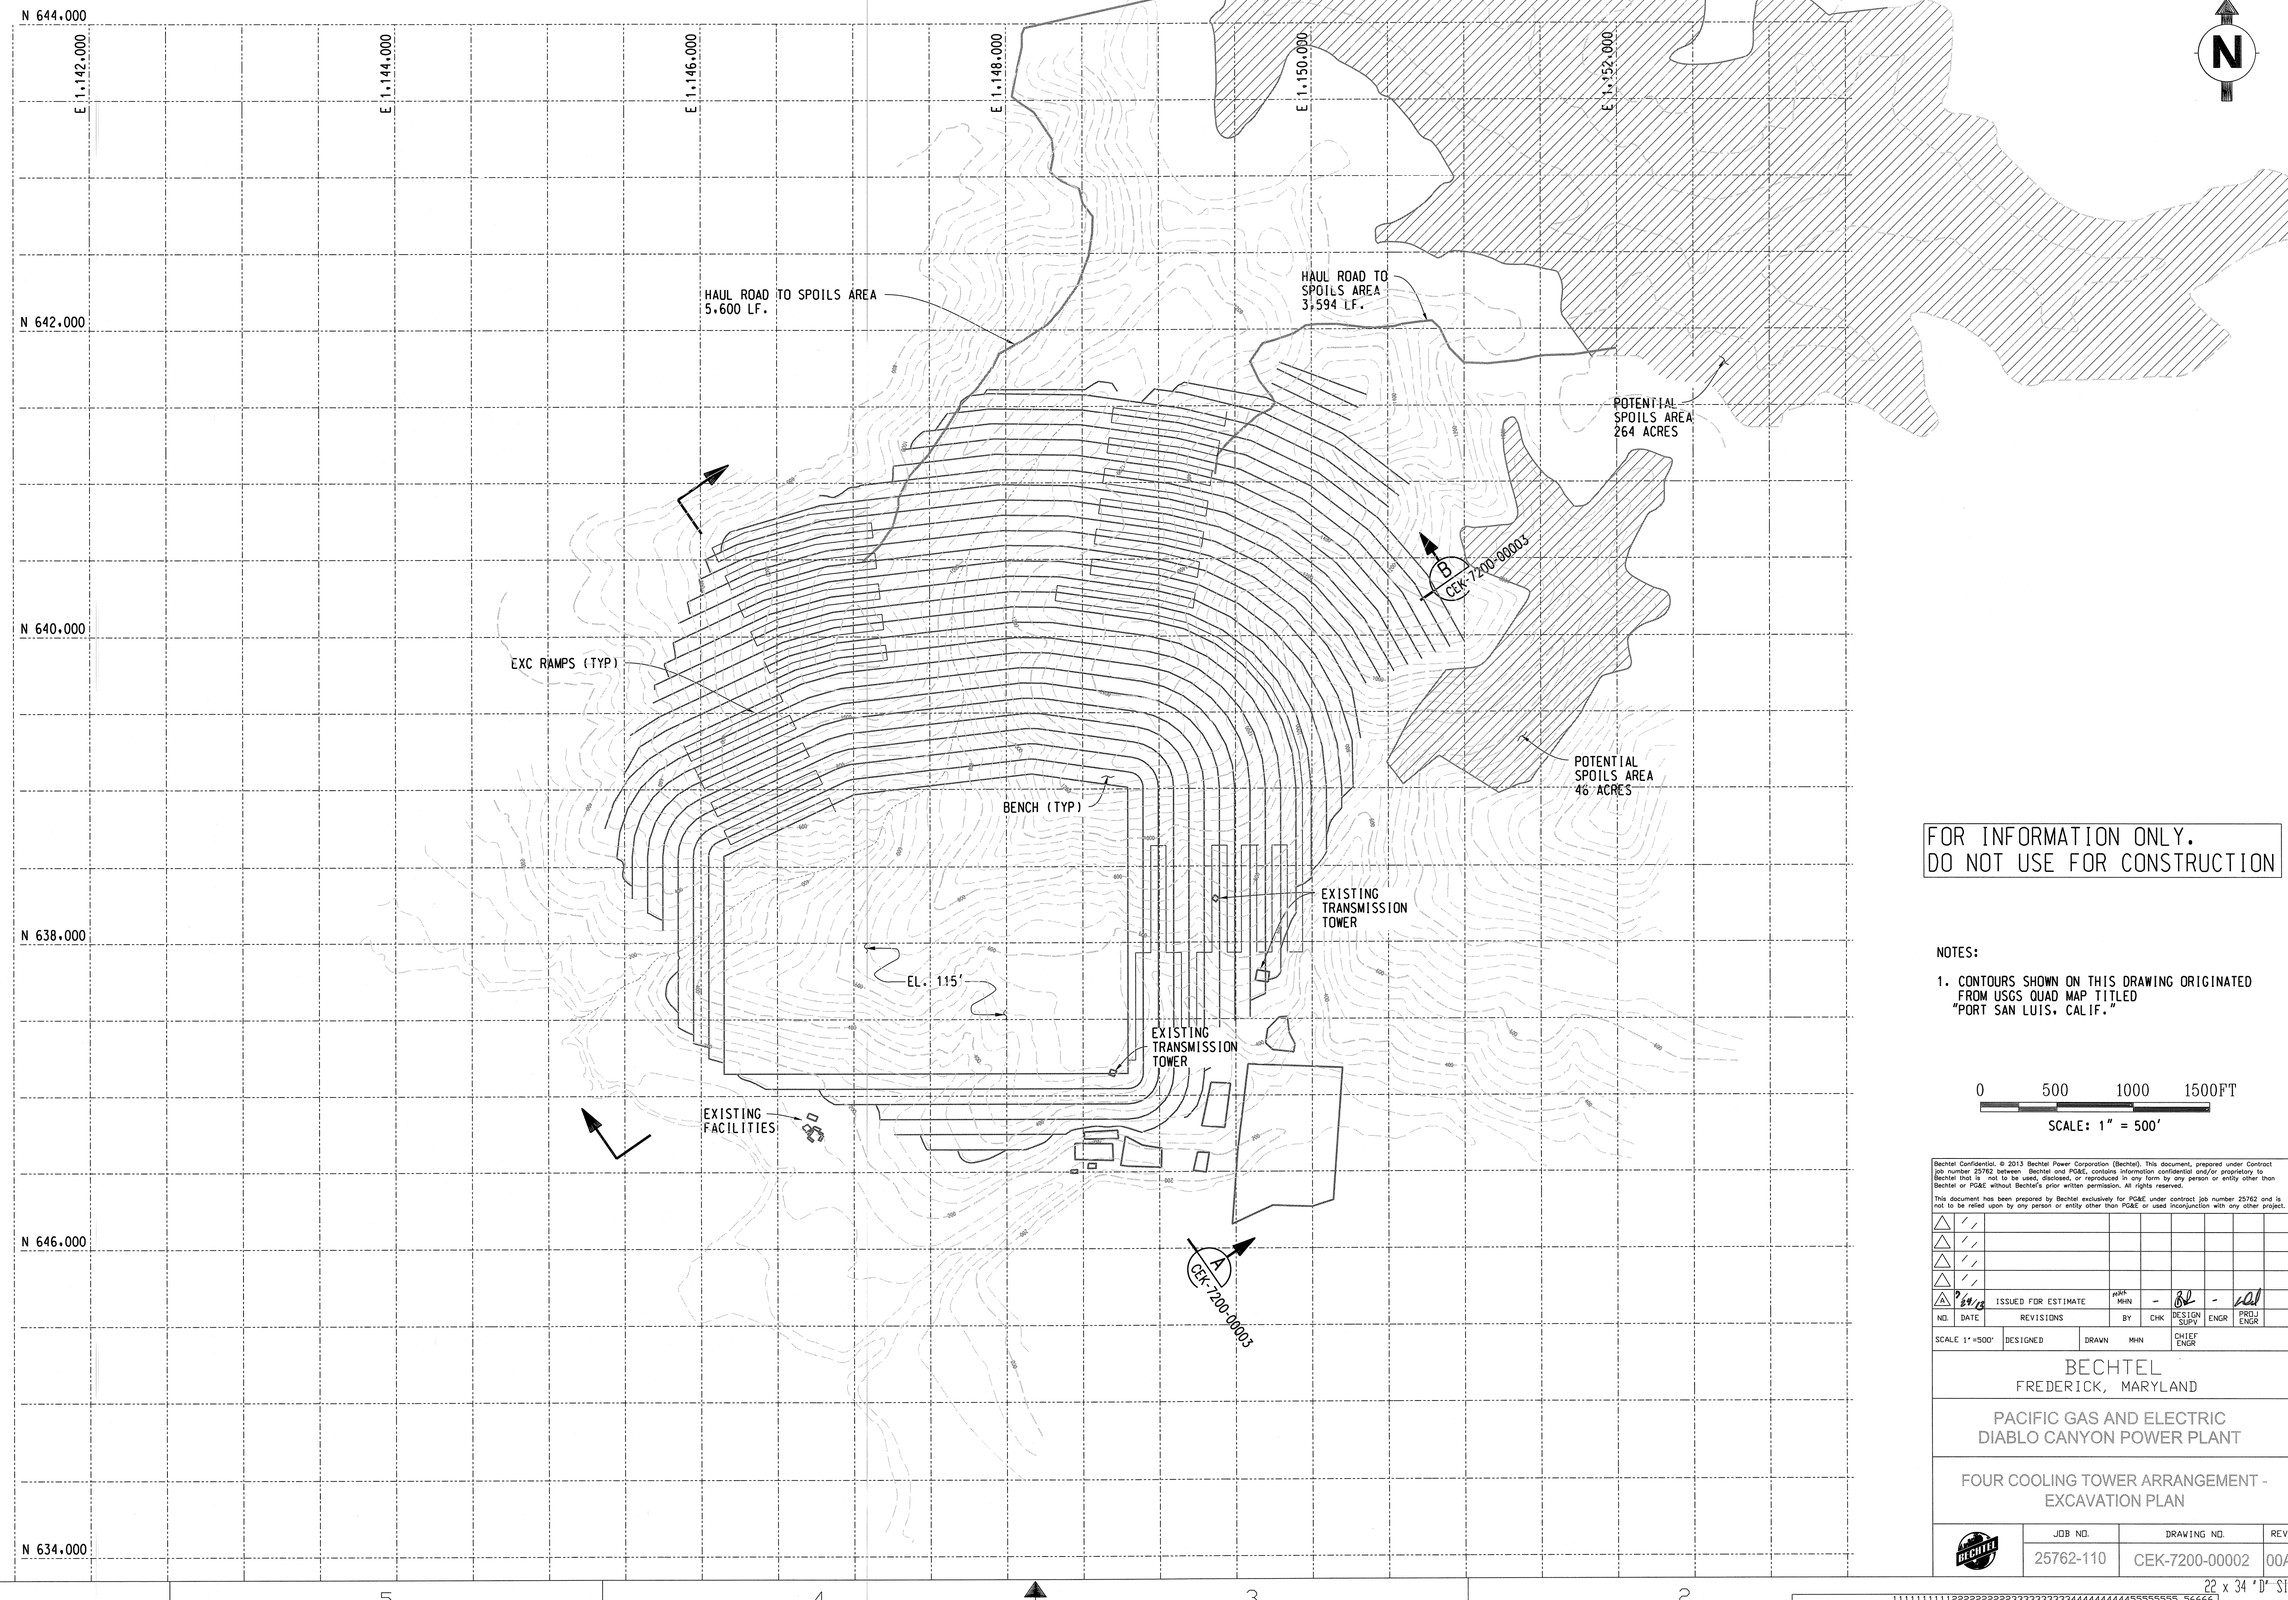

FOR INFORMATION ONLY.
DO NOT USE FOR CONSTRUCTION

NOTES:

1. CONTOURS SHOWN ON THIS DRAWING ORIGINATED FROM USGS QUAD MAP TITLED "PORT SAN LUIS, CALIF."

0 500 1000 1500FT

SCALE: 1" = 500'

Bechtel Confidential. © 2013 Bechtel Power Corporation (Bechtel). This document, prepared under Contract job number 25762 between Bechtel and PG&E, contains information confidential and/or proprietary to Bechtel that is not to be used, disclosed, or reproduced in any form by any person or entity other than Bechtel or PG&E without Bechtel's prior written permission. All rights reserved.

This document has been prepared by Bechtel exclusively for PG&E under contract job number 25762 and is not to be relied upon by any person or entity other than PG&E or used inconjunction with any other project.

NO.	DATE	REVISIONS	BY	CHK	DESIGN SUPV	ENGR	PROJ ENGR
A	7/24/13	ISSUED FOR ESTIMATE	MHN	-	[illegible]	-	[illegible]

SCALE 1"=500' | DESIGNED | DRAWN MHN | CHIEF ENGR

BECHTEL
FREDERICK, MARYLAND

PACIFIC GAS AND ELECTRIC
DIABLO CANYON POWER PLANT

FOUR COOLING TOWER ARRANGEMENT - EXCAVATION PLAN

JOB NO.	DRAWING NO.	REV
25762-110	CEK-7200-00002	00A

©Copyright Bechtel Corporation 2013. All rights reserved. Contains confidential information proprietary to Bechtel not to be disclosed to third parties without Bechtel's prior written permission.

PSC-BER-DFN-E

22 x 34 'D' SIZE

LEVELS 1111111111222222222233333333334444444444555555555 56666 12345678901234567890123456789012345678901234567890123456789012345678901234567890123

FORMATS.CEL AC=DSTD 5/9/05

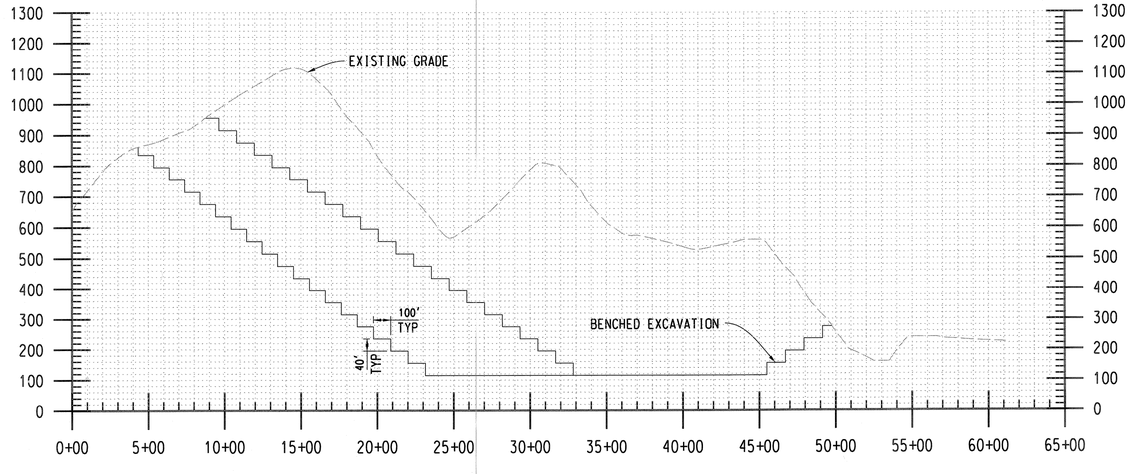

SECTION A
CEK-7200-00001
CEK-7200-00002

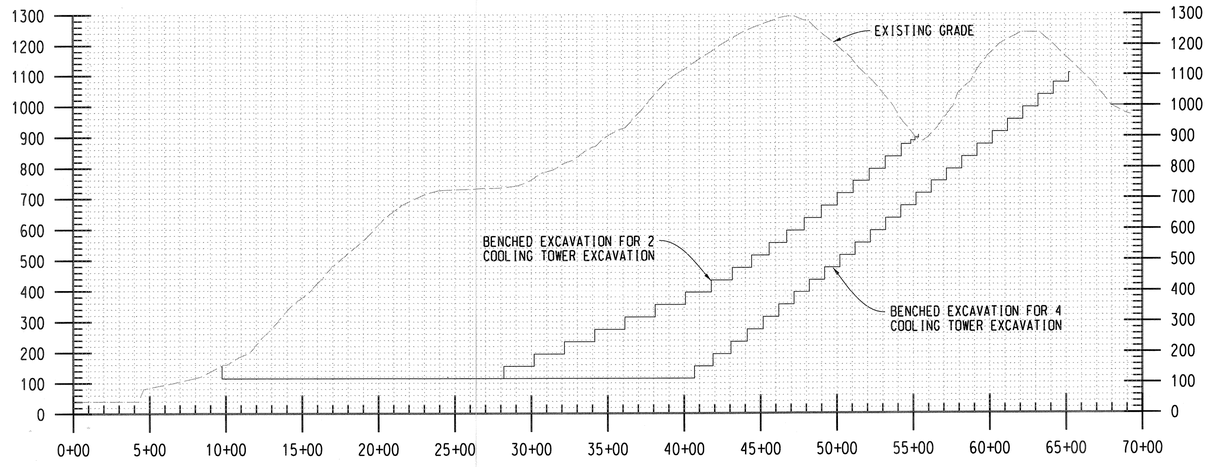

SECTION B
CEK-7200-00001
CEK-7200-00002

FOR INFORMATION ONLY.
DO NOT USE FOR CONSTRUCTION

0 500 1000 1500FT
HORIZONTAL SCALE: 1" = 500'

0 250 500 1000FT
VERTICAL SCALE: 1" = 250'

Bechtel Confidential. © 2013 Bechtel Power Corporation (Bechtel). This document, prepared under Contract job number 25762 between Bechtel and PG&E, contains information confidential and/or proprietary to Bechtel that is not to be used, disclosed, or reproduced in any form by any person or entity other than Bechtel or PG&E without Bechtel's prior written permission. All rights reserved.

This document has been prepared by Bechtel exclusively for PG&E under contract job number 25762 and is not to be relied upon by any person or entity other than PG&E or used inconjunction with any other project.

NO.	DATE	REVISIONS	BY	CHK	DESIGN SUPV	ENGR	PROJ ENGR
0	9/24/13	ISSUED FOR ESTIMATE	MHN	-	[illegible]	-	[illegible]

SCALE 1"=500' | DESIGNED | DRAWN MHN | CHIEF ENGR

BECHTEL
FREDERICK, MARYLAND

PACIFIC GAS AND ELECTRIC
DIABLO CANYON POWER PLANT

TWO AND FOUR COOLING TOWER
ARRANGEMENT - EXCAVATION SECTIONS

JOB NO.	DRAWING NO.	REV
25762-110	CEK-7200-00003	00A

©Copyright Bechtel Corporation 2013. All rights reserved. Contains confidential information proprietory to Bechtel not to be disclosed to third parties without Bechtel's prior written permission.

PSC-BER-DFN-E

22 x 34 'D' SIZE

LEVELS 1111111111222222222233333333344444444455555555 56666 1234567890123456789012345678901234567890123456789012345678901234567890123