MESQUITE DRAIN #7

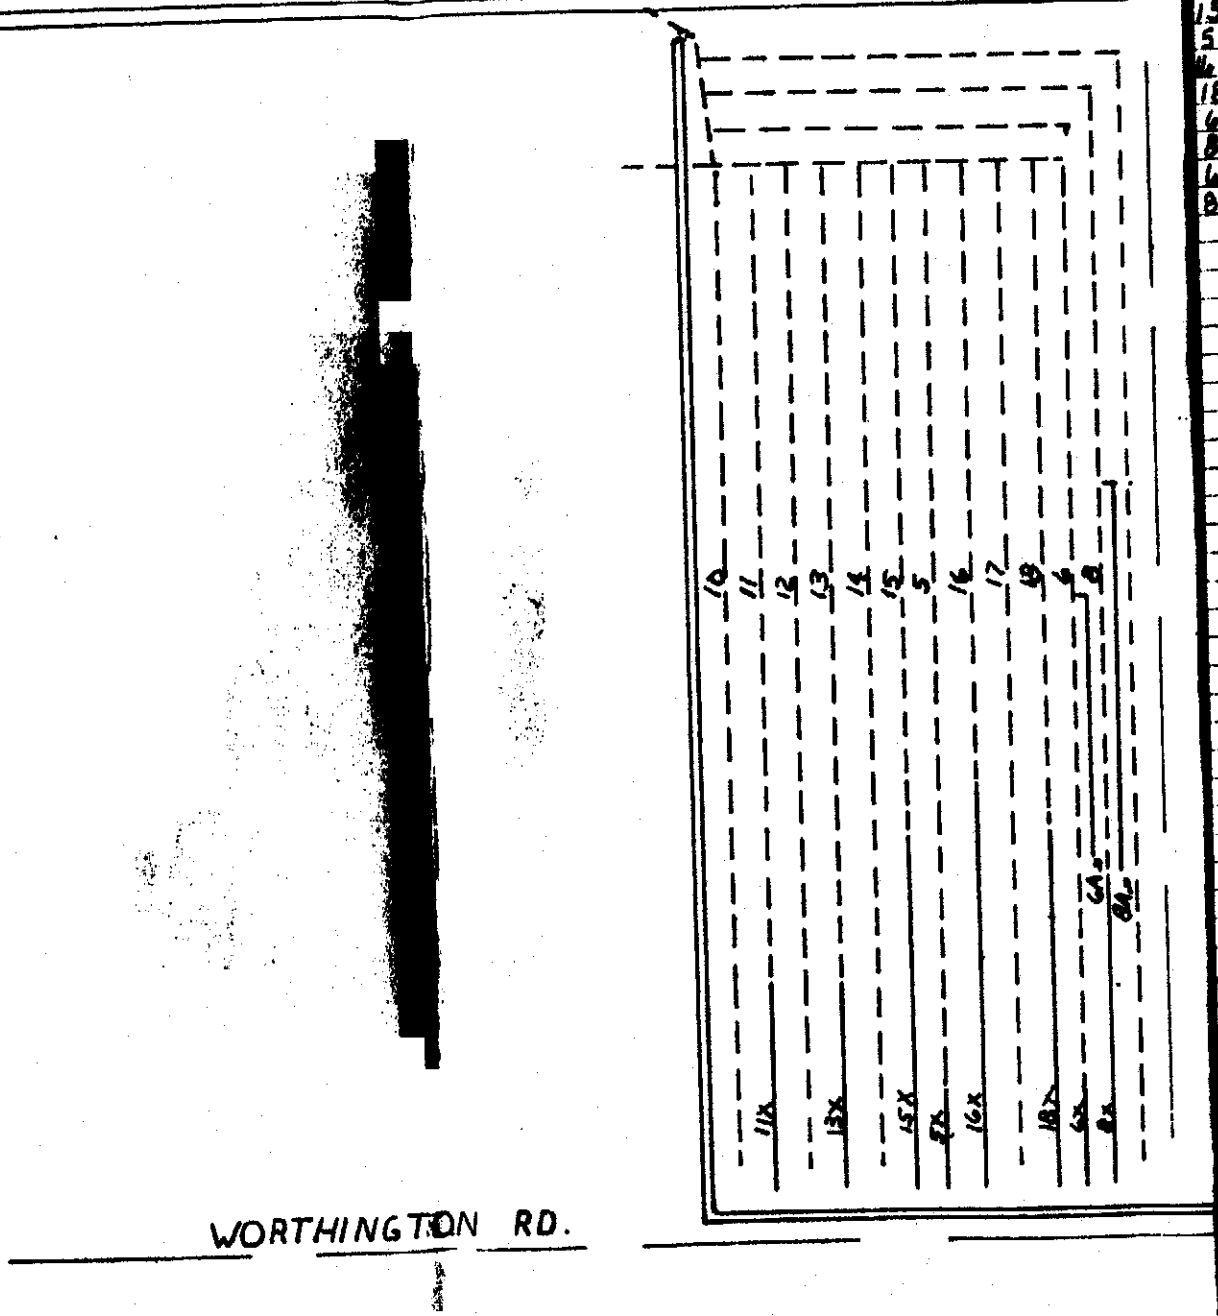

11X	500	501					.002	502			
13X	500	500					.0016	964			
15X	500	502					.0018	762			
5X	500	507					.0018	218			
4X	500	509					.002	824			
18X	500	505					.002	749			
6X	500	500					.002	218			
8X	500	502					.002	723			
6A	500	509					.0011	576			
8A	500	507					.0016	723			
						TOTAL		5754			

STK'D. BY K. SKILLMAN DATE 6-3-99
INSTALLED BY LLDCO, INC. CHK'D.
TILE GRAVEL DATE
STK'D. BY DATE
INSTALLED BY CHK'D.
TILE GRAVEL DATE

SCALE: 1" = 400'

LEGEND
EXIST. TILE
6-3-99
HEAD DITCH
FIELD WASTE
FIELD ROAD

KEN SKILLMAN
306 ALLEN STREET
BRAWLEY, CA 92227
(760) 344-286

819

TILE DRAIN CONSTRUCTION

E. POR. TR. 123

REF. TD 1459 T 15 S R 19 E

GILBERT

Gilbert 8

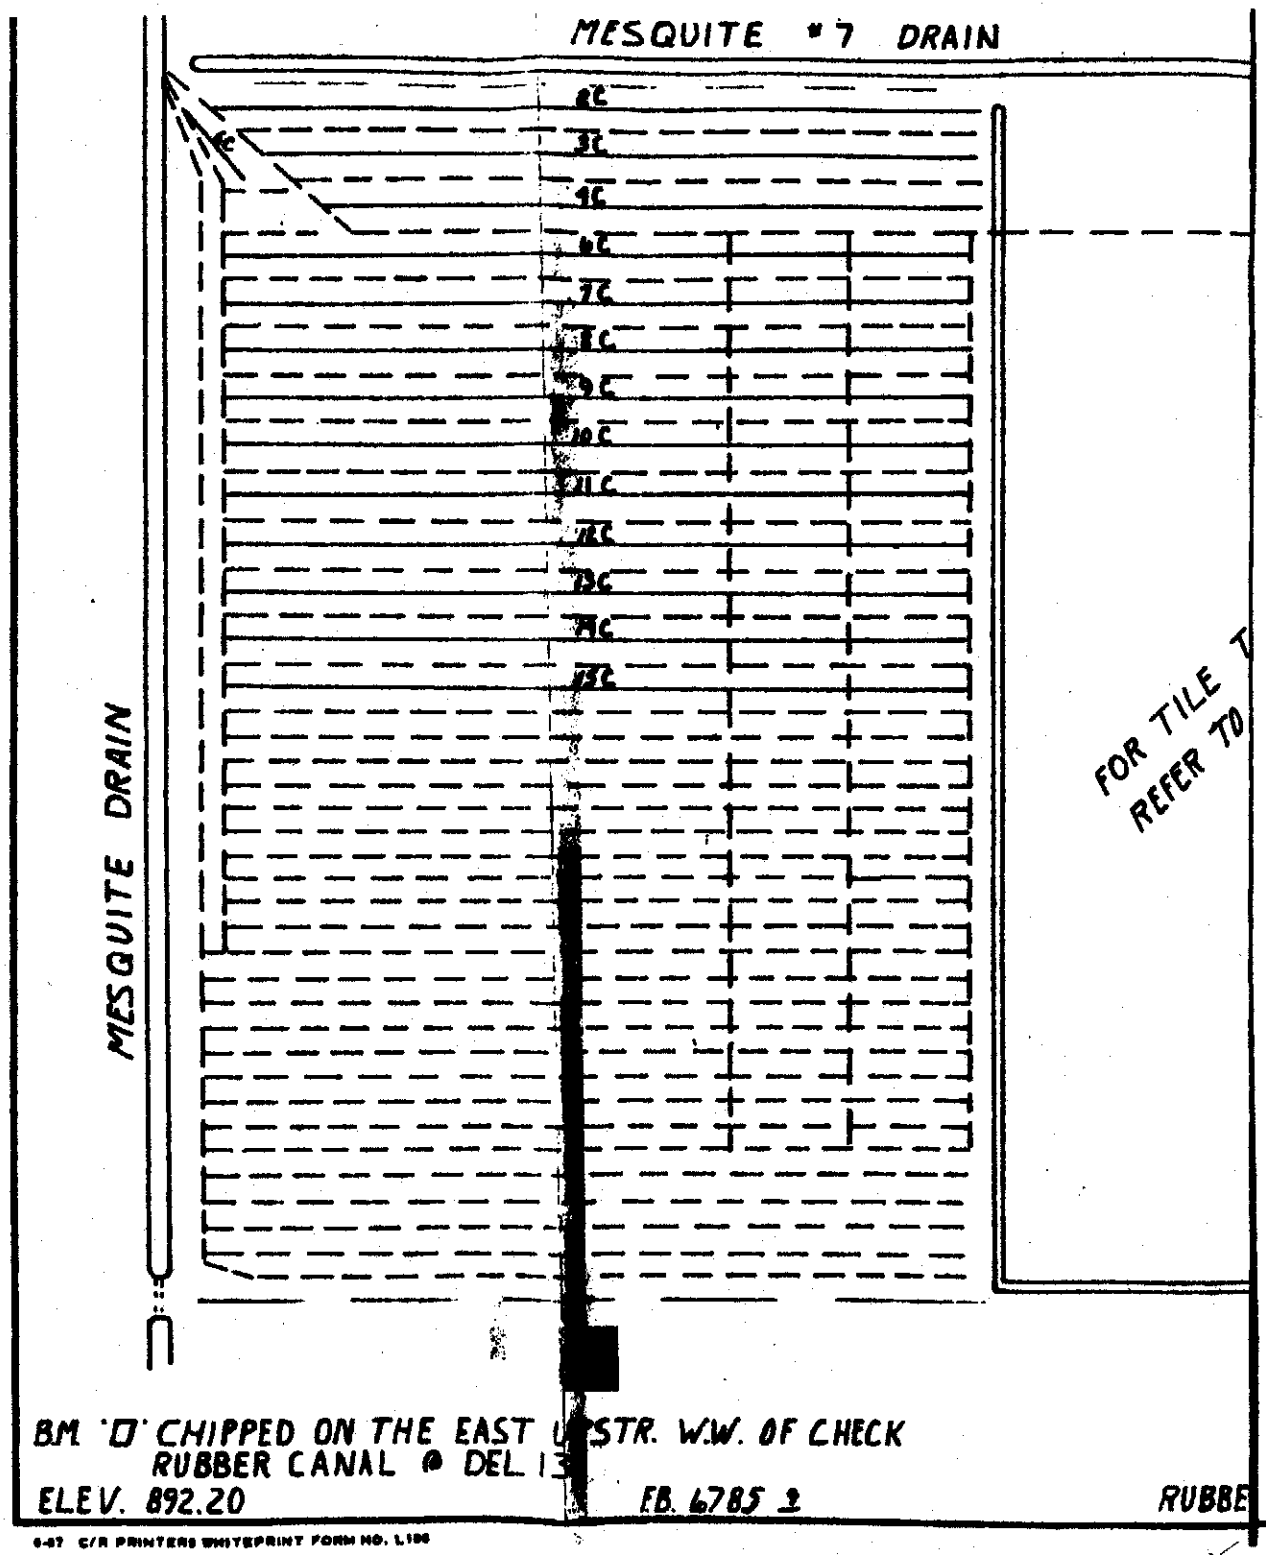

2C	560	571	822-1			.002	1611		
3C	560	559	2523-1			.002	1988		
4C	560	579	4236-1			.002	1355		
5C	560	582	788-19			.002	200		
6C	560	565	410-19			.002	1545		
7C	560	567	510-19			.002	1545		
8C	560	567	610-19			.0019	1545		
9C	560	572	710-19			.0019	1545		
10C	560	571	810-19			.002	1545		
11C	560	561	910-19			.0021	1545		
12C	560	561	1010-19			.002	1545		
13C	560	566	1110-19			.0022	1545		
14C	560	574	1210-19			.002	1545		
15C	560	553	1310-19			.002	1545		
				TOTAL			29104		

DR'D. BY K. SKILLMAN DATE 11-30-87
PLOTTED LIDCO, INC. CHK'D.
TILE FILTER DATE
DR'D. BY DATE
PLOTTED CHK'D.
TILE FILTER DATE

SCALE: 1" = 100

LEGEND

— —	EXIST. TILE
———	11-30-87
	HEAD DITCH
——→	FIELD WASTE
	FIELD ROAD

KEN SKILLMAN
306 ALLEN STREET
BRAWLEY, CA 92227
(714) 344
243

TILE DRAIN CONSTRUCTION

TRACT 123

REF. TD 1459 T 15 S-R 14
PROP. GILBERT DWG.

6-87 C/R PRINTERS WHITEPRINT FORM NO. L106

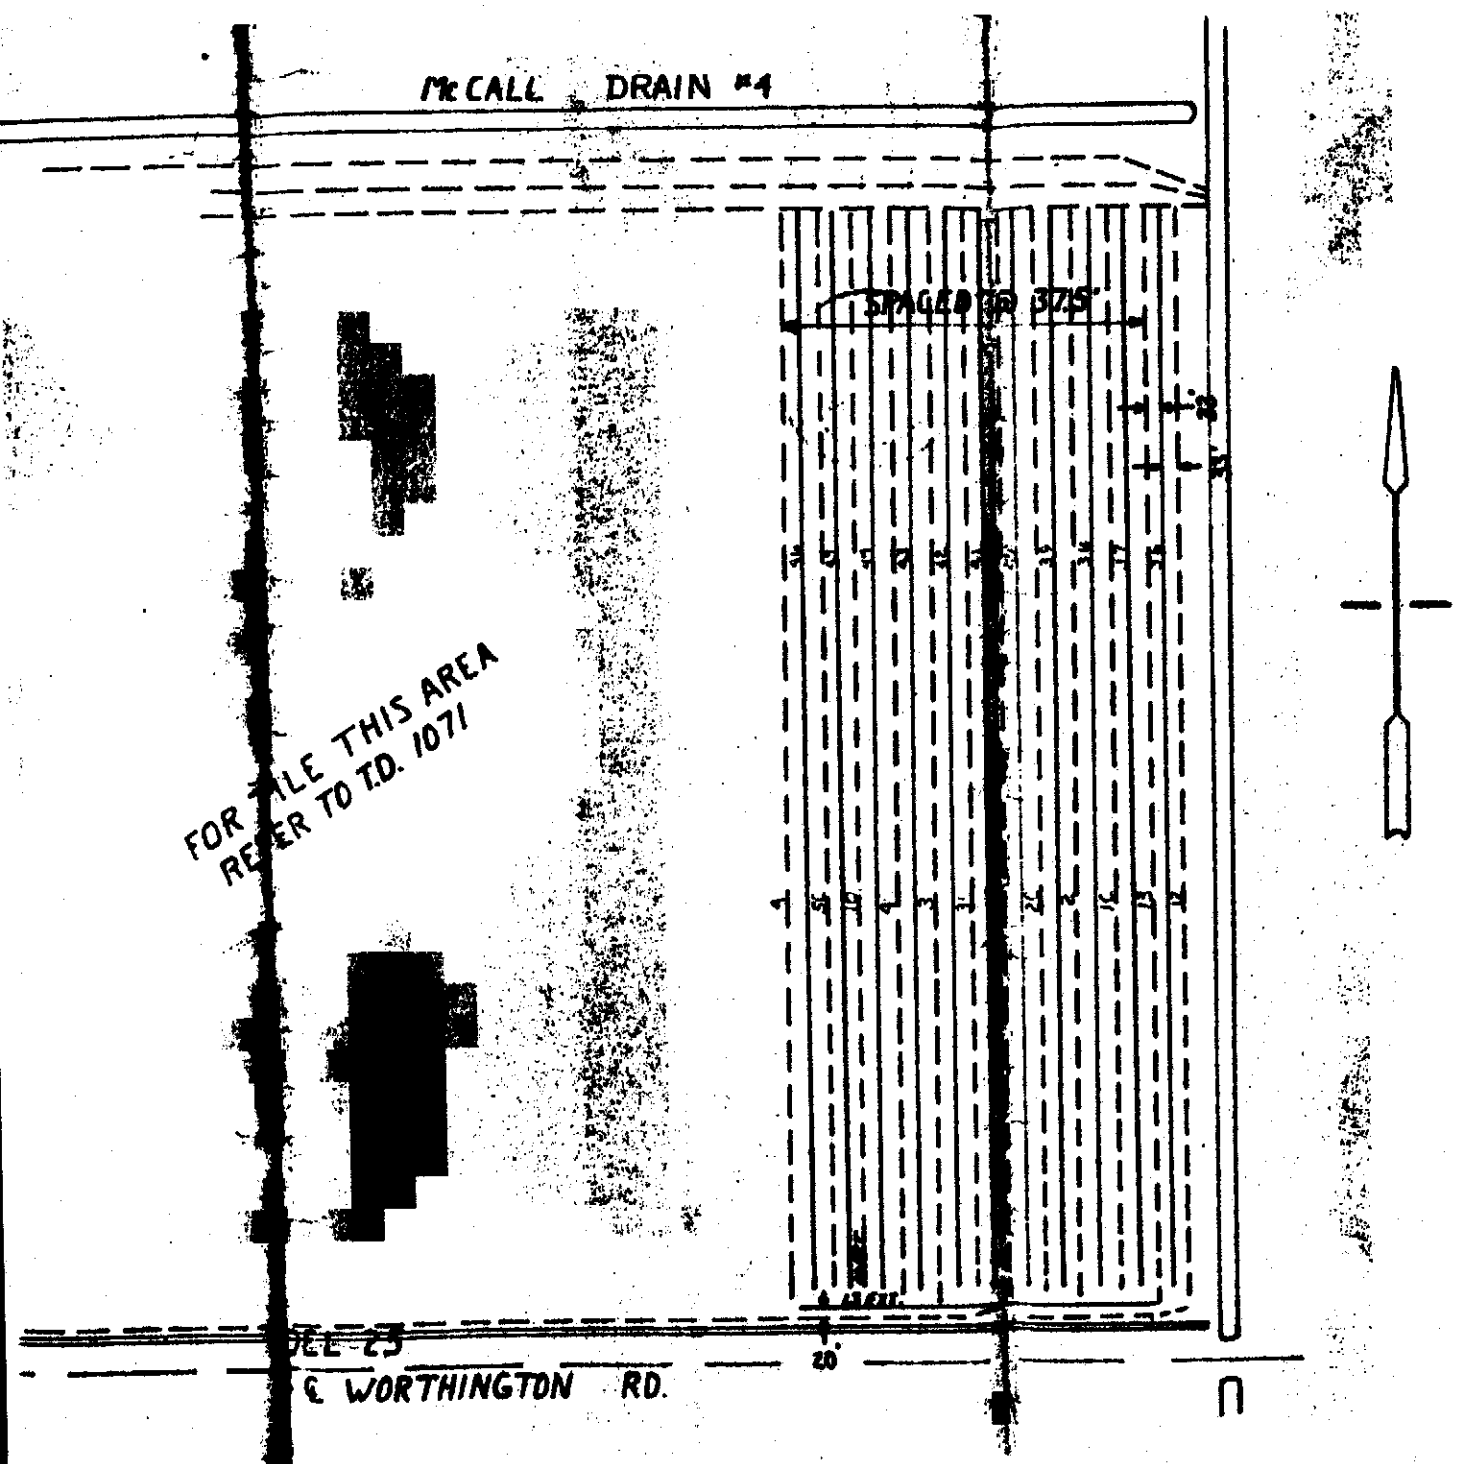

13EXT						735
36						2250
37						2250
38						2250
39						2250
40						2250
41						2250
42						2250
43						2250
44						2250
45						2250
46						2250
				TOTAL		25,579

PLOW

STK'D. BY K. SKILLMAN DATE 9
INSTALLED BY LIDCO, INC. CHK'D.
TILE PLASTIC GRAVEL WEST MESA
STK'D. BY DATE
INSTALLED BY CHK'D.
TILE GRAVEL

SCALE: 1" = 400'

LEGEND
EXIST. TILE
9-9-97

HEAD DITCH
FIELD WASTE
FIELD ROAD

KEN SKIL
308 ALLEN S
BRAWLEY, C
740

TILE DRAIN CON
TR.116 (E. 80

REF. TD1071
PROP. GILBERT

* 2213

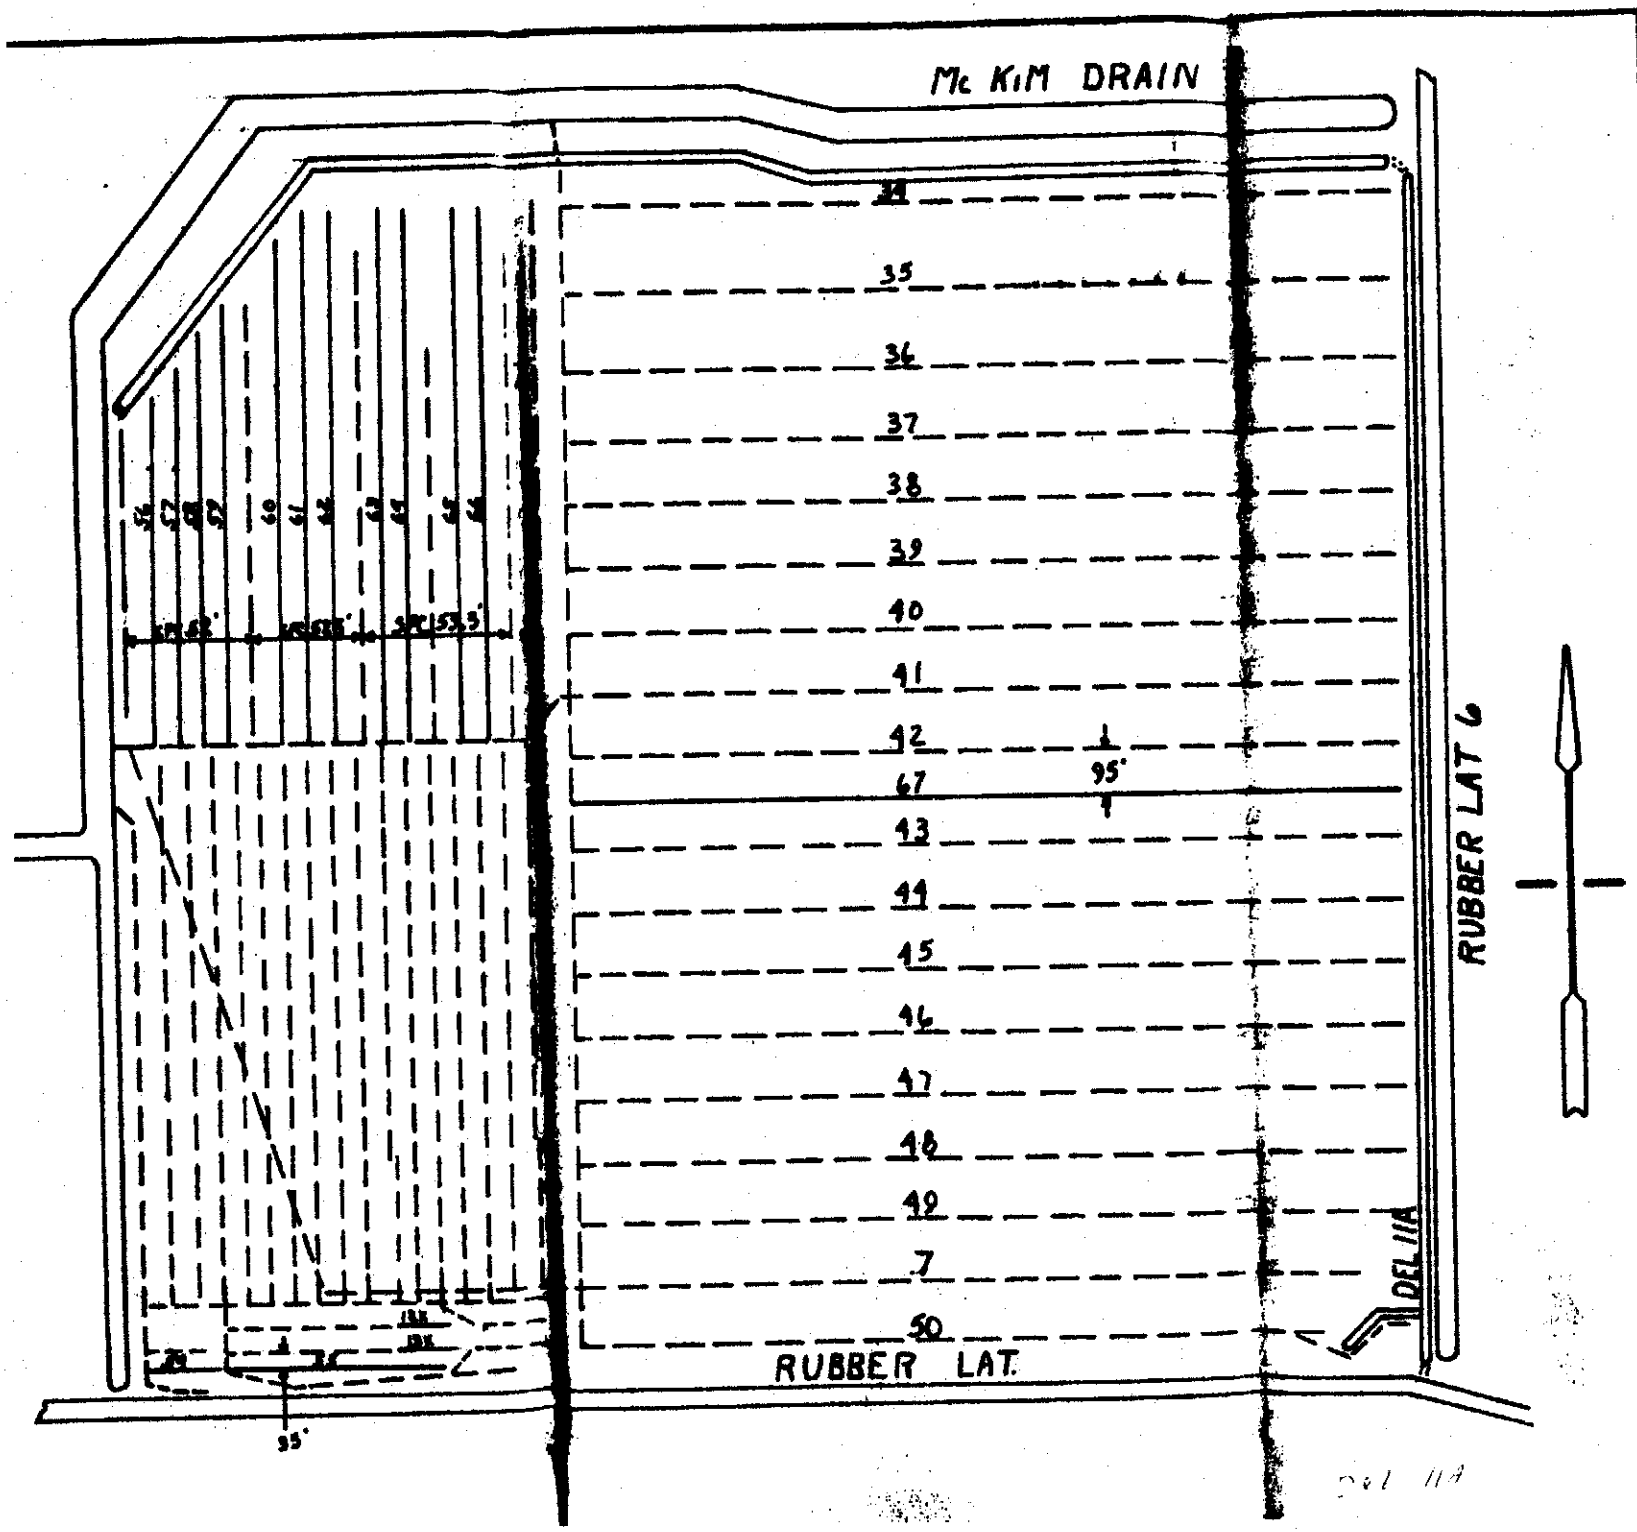

LINE NO.	TILE DEPTH STA. 1+00	TILE DEPTH END TILE	OUTLET STA. 0 + 00 =	OUTLET ELEV.
12X				
13X				
54				
55				
56				
57				
58				
59				
60				
61				
62				
63				
64				
65				
66				
67				
				TOTAL

STK'D. BY K. SKJIMAN
INSTALLED BY LIDCO, INC.
TILE PLASTIC GRAVEL
STK'D. BY
INSTALLED BY
TILE GRAVEL
SCALE: 1" = 400'
LEGEND
EXIST. TILE
HEAD DITCH

612

LOT
PO

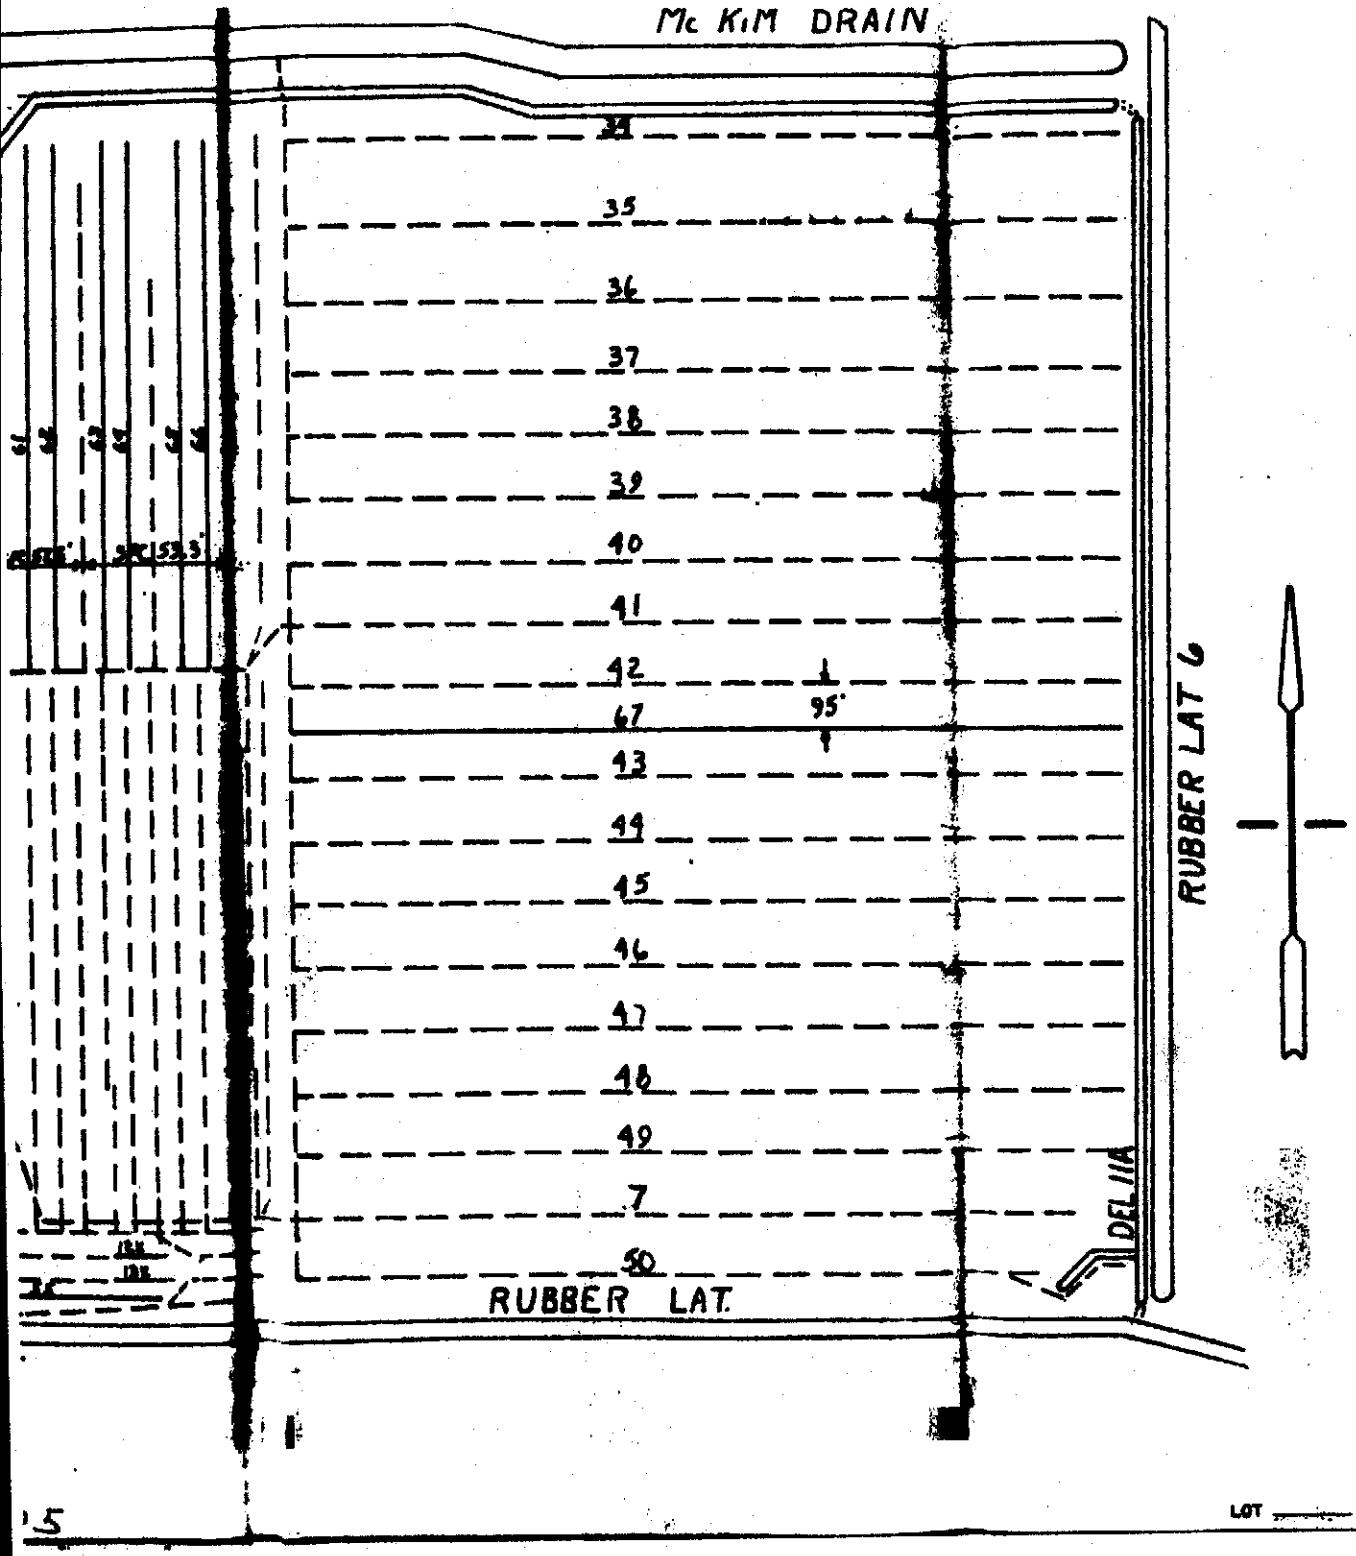

NO.	1+00	TILE	0 + 00 =	ELEV.			
12X						111	
13X						150	
54						150	
55						465	
56						729	
57						788	
58						852	
59						917	
60						1097	
61						1105	
62						1105	
63						1105	
64						1105	
65						1105	
66						1105	
67						1709	
				TOTAL		13538	

FLOW

STK'D. BY K. SKILLMAN DATE 10-3-94
INSTALLED BY LIDCO, INC. CHK'D.
TILE PLASTIC GRAVEL WEST MESA DATE
STK'D. BY DATE
INSTALLED BY CHK'D.
TILE GRAVEL DATE

SCALE: 1" = 400'

LEGEND

EXIST. TILE

HEAD DITCH
FIELD WASTE
FIELD ROAD

KEN SKILLMAN
306 ALLEN STREET
BRAWLEY, CA 92227

612

TILE DRAIN CONSTRUCTIO

LOTS 18 & 30 SEC 12
POMELO TR. No. 1

REF. TD 271 T/S

PROP. GILBERT DWG.