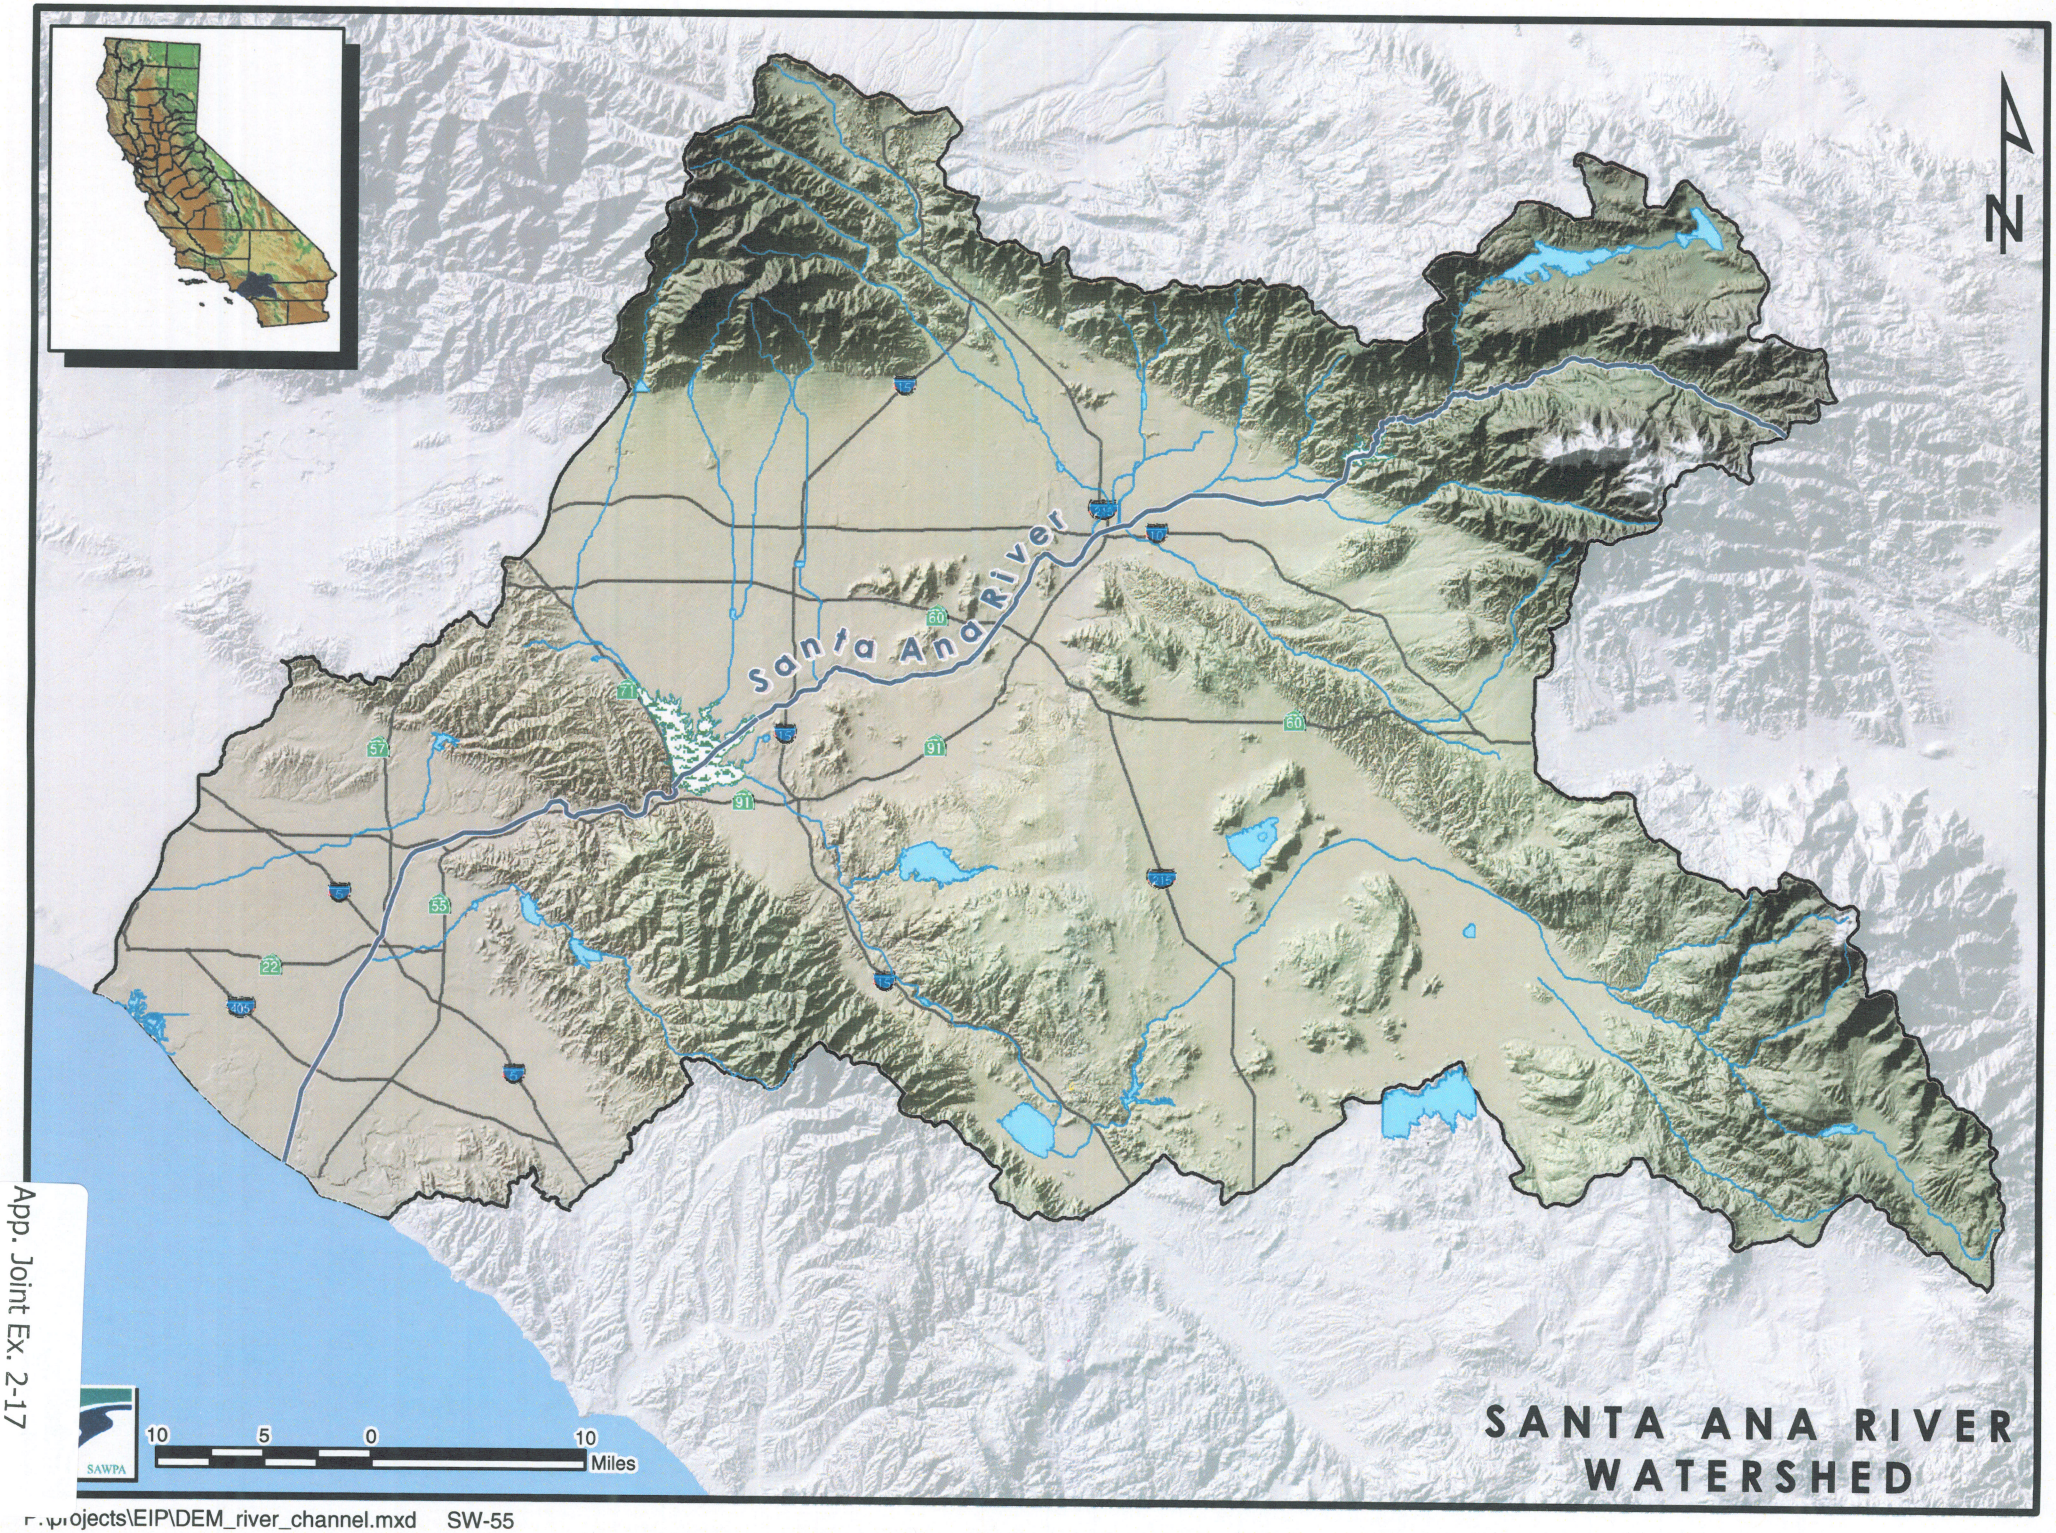

App. Joint Ex. 2-17

F:\projects\EIP\DEM_river_channel.mxd SW-55