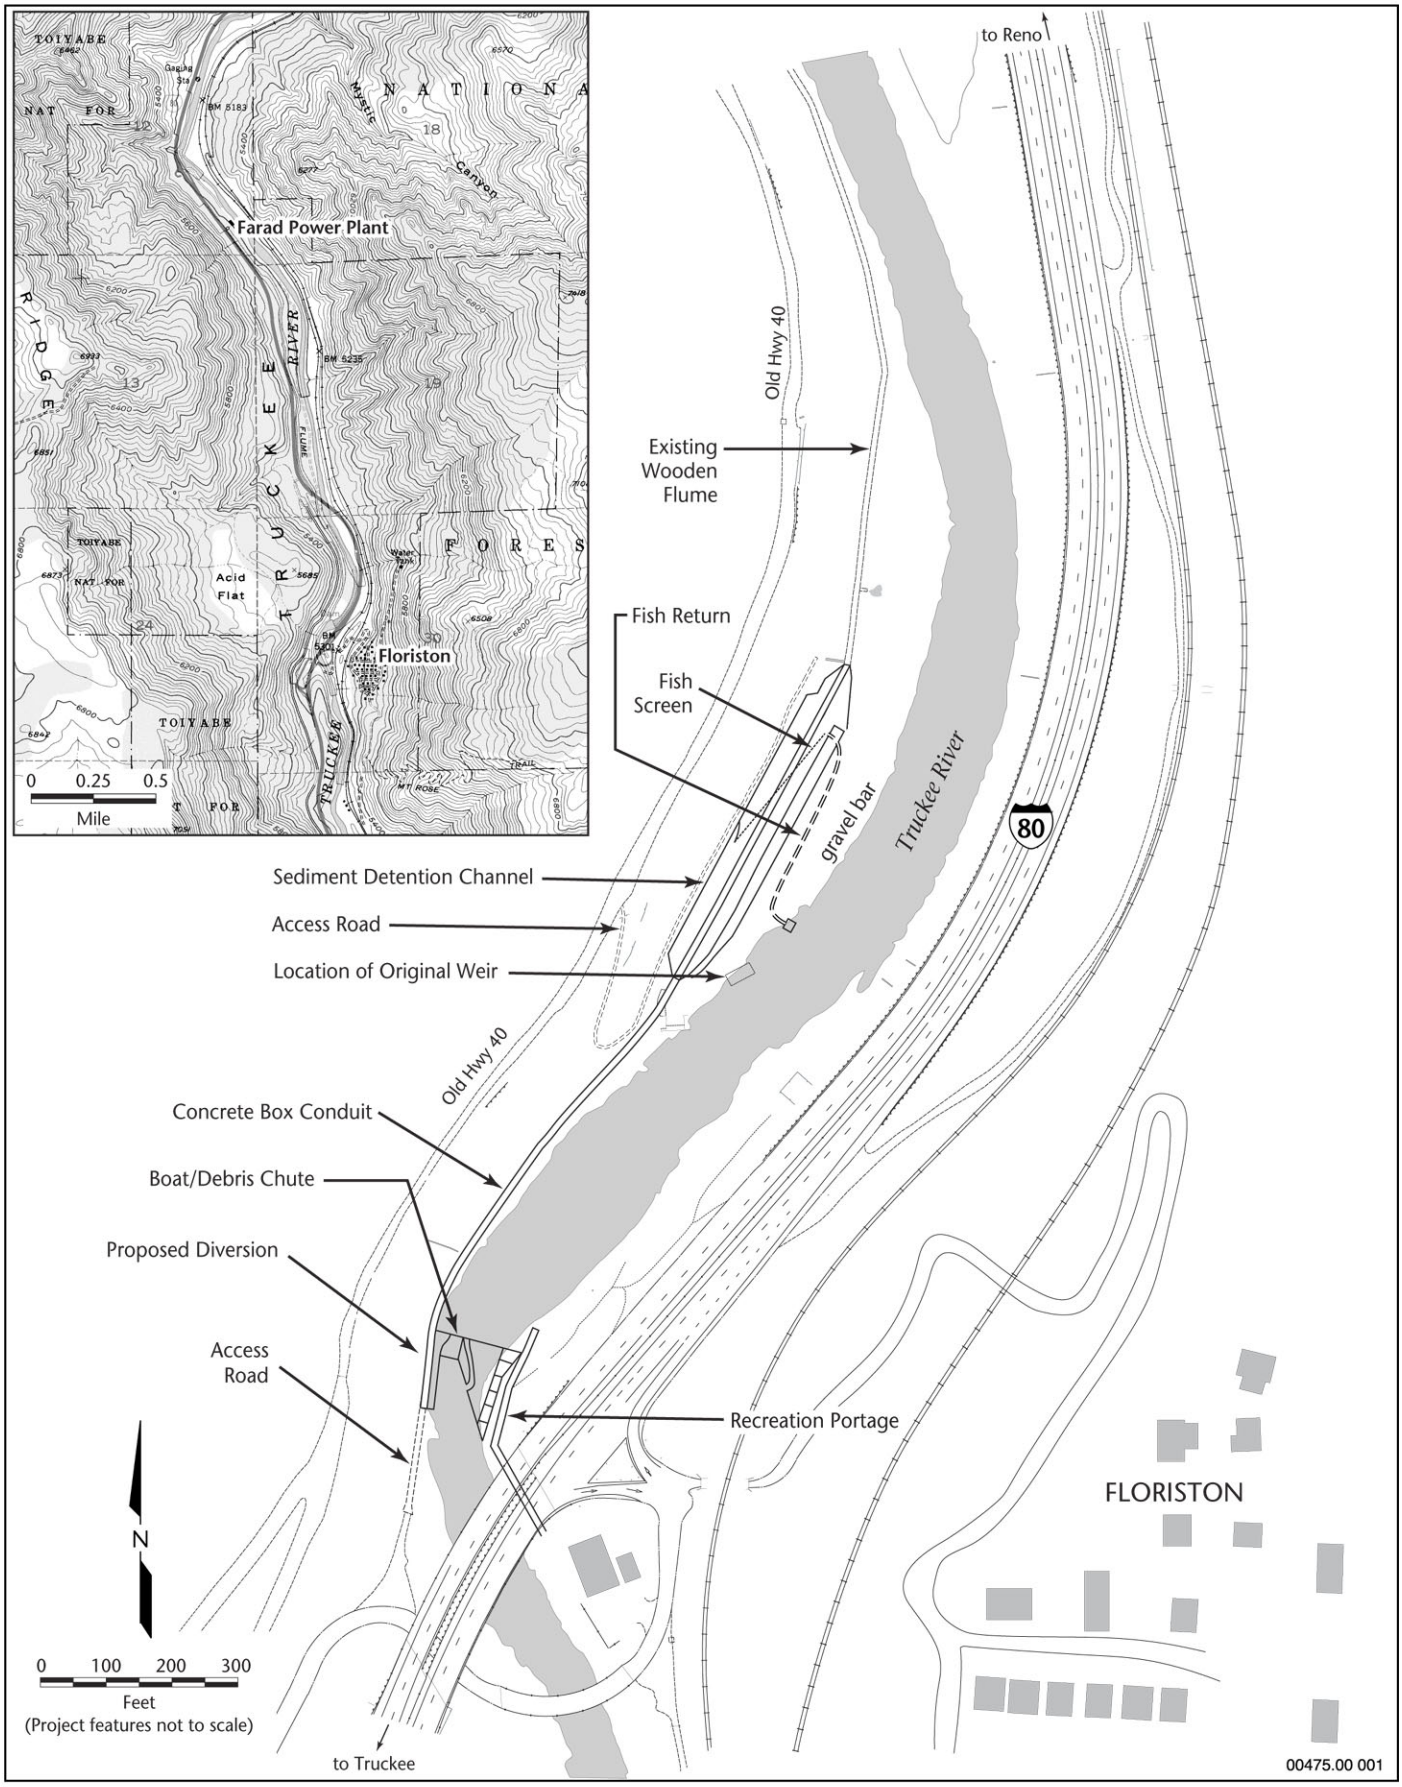

Jones & Stokes

Figure 1
Proposed Project and Location