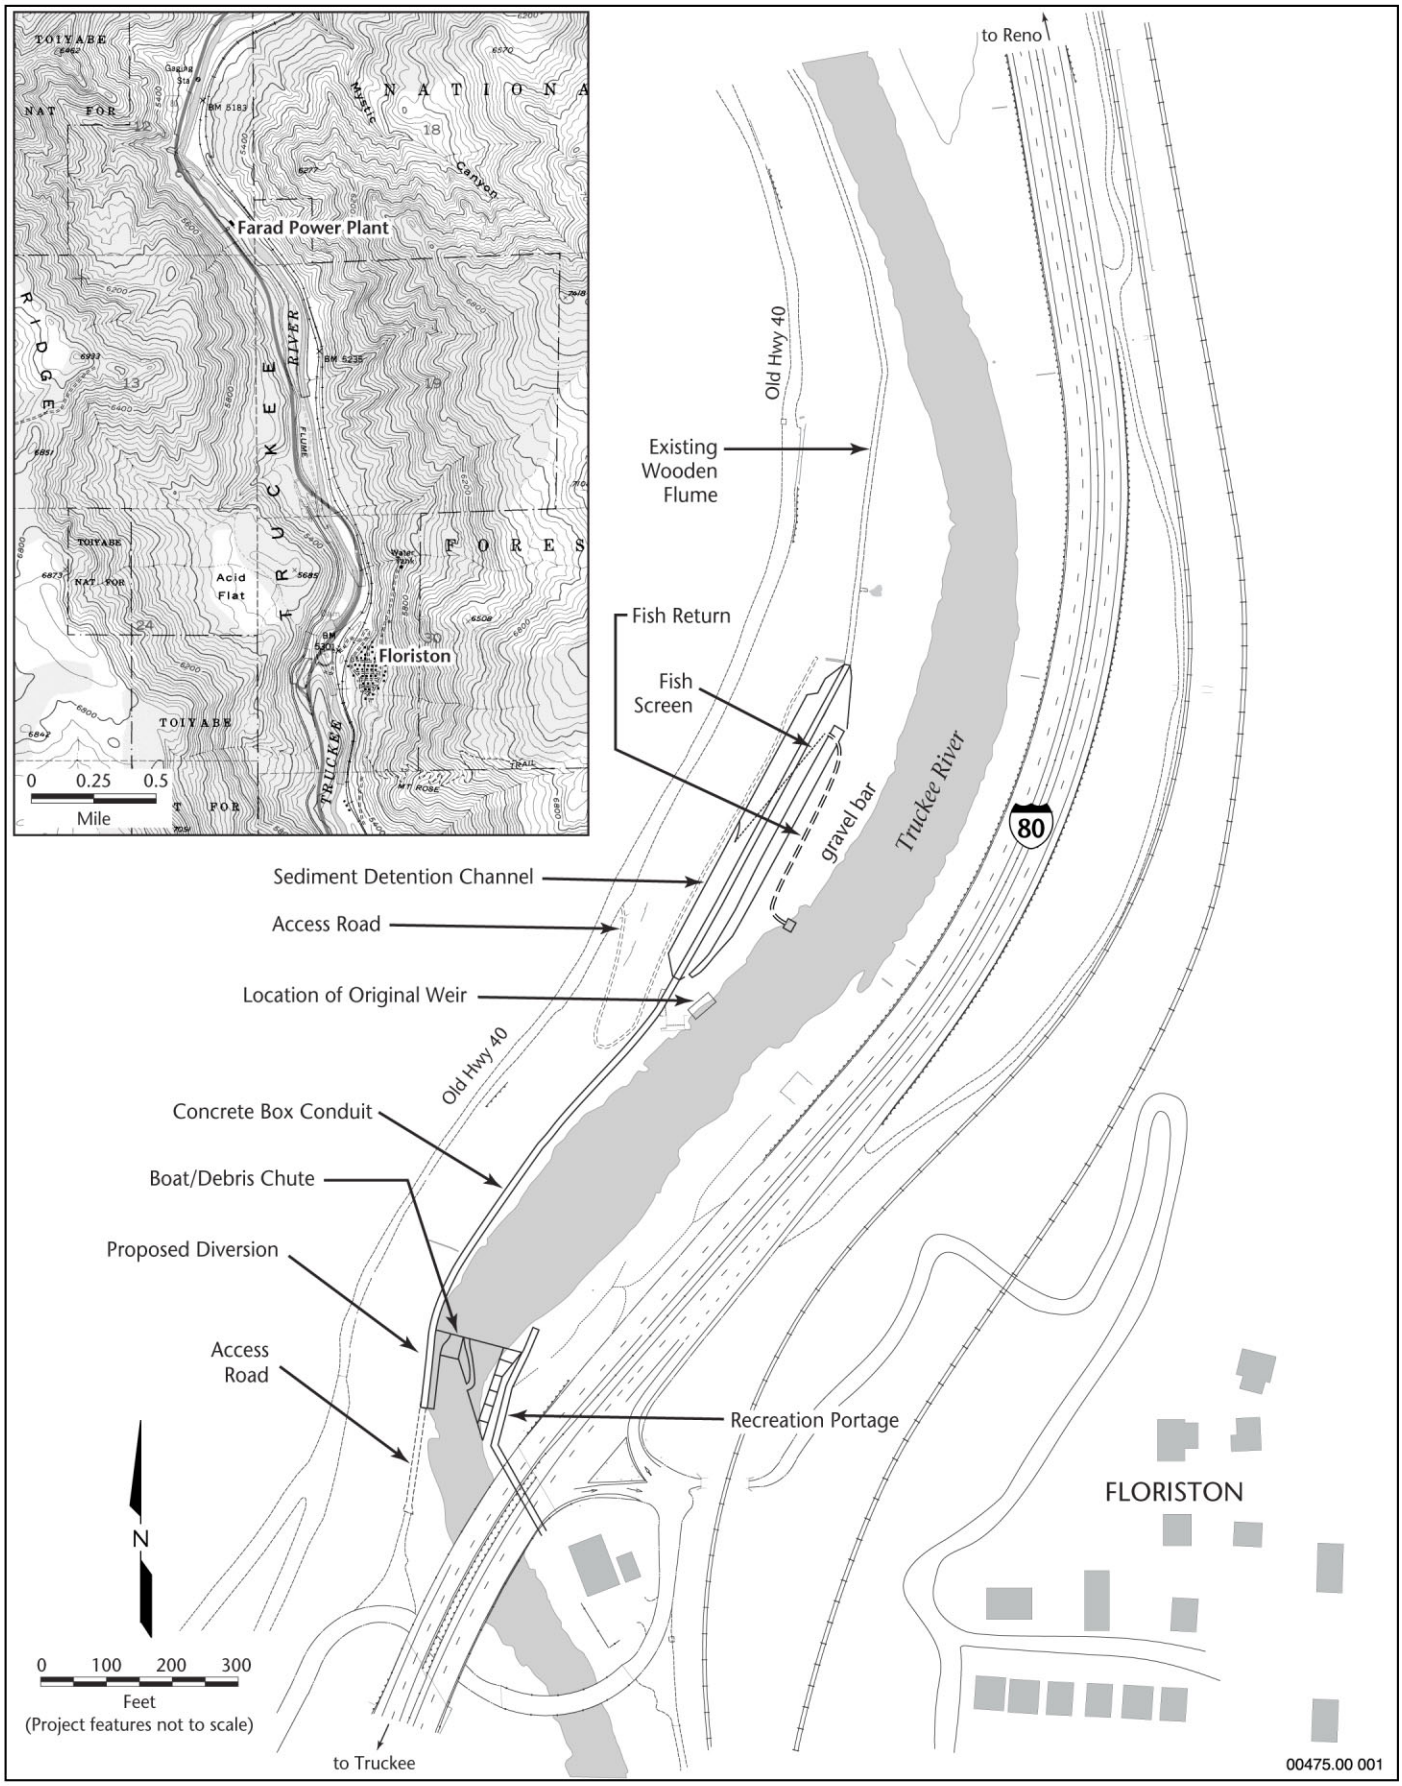

Jones & Stokes

Figure S-1
Proposed Project and Location