EBMUD's Wet Weather Facilities and Main Plant

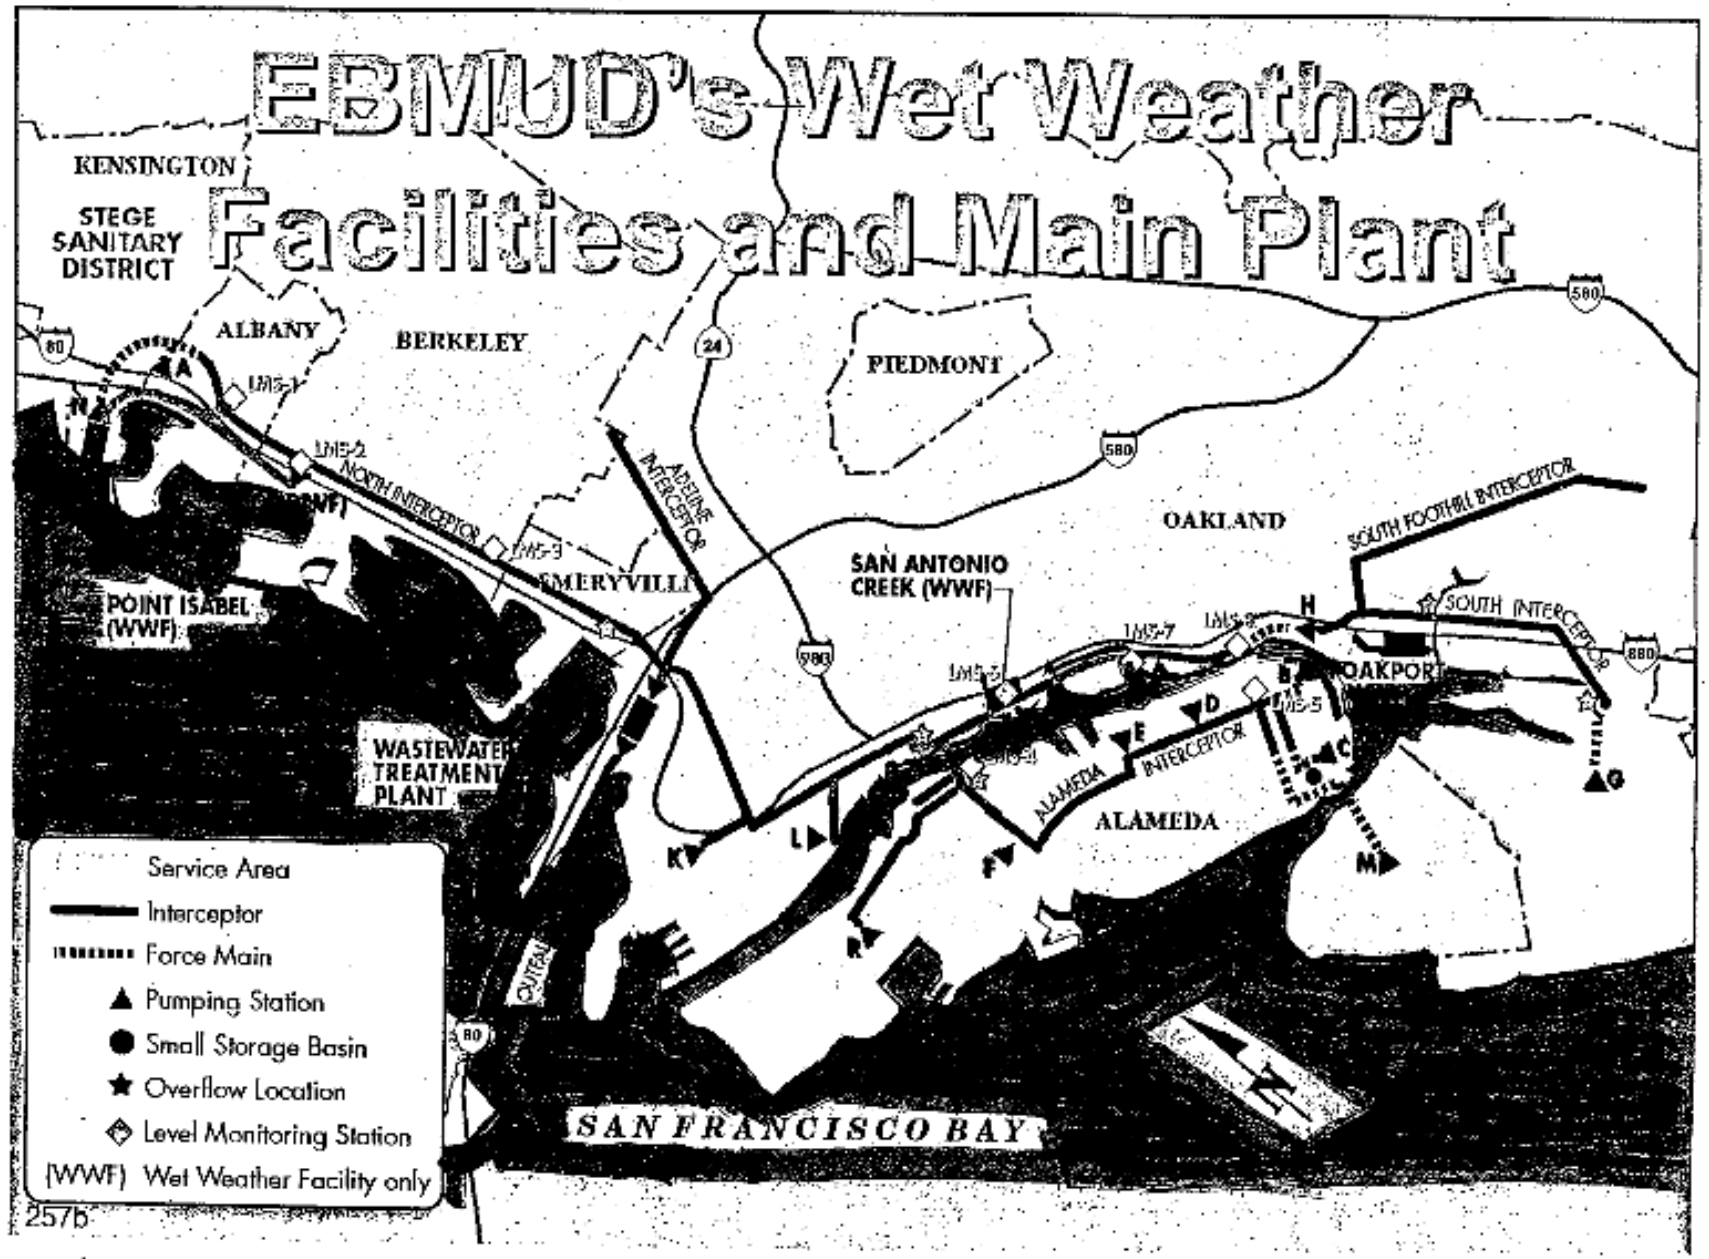

257b