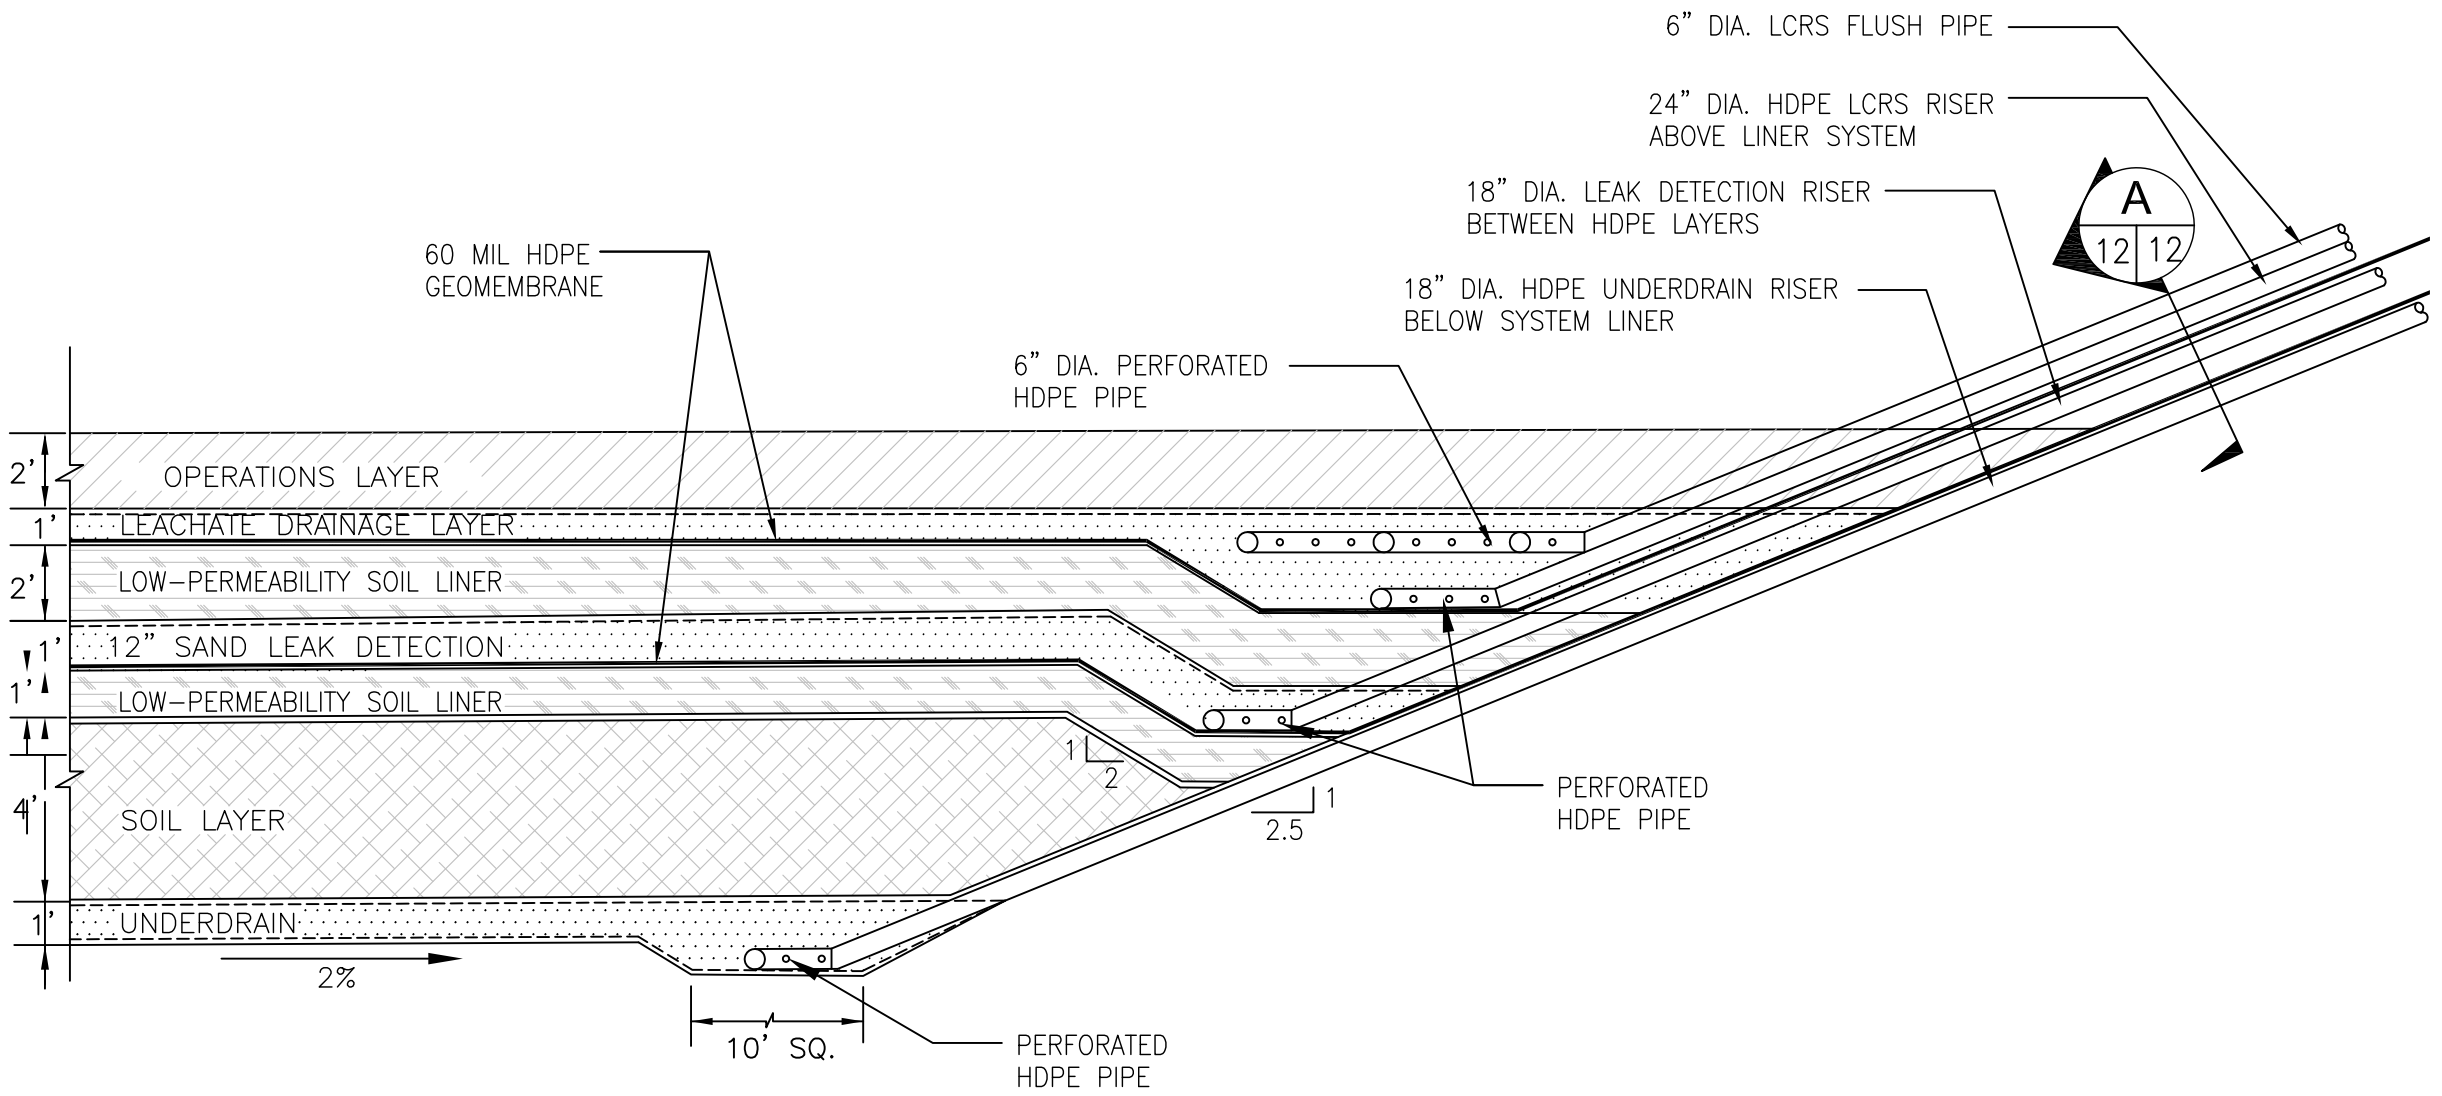

PHASE 4 LCRS AND UNDERDRAIN DETAIL

3
11 12

SCALE: N.T.S.

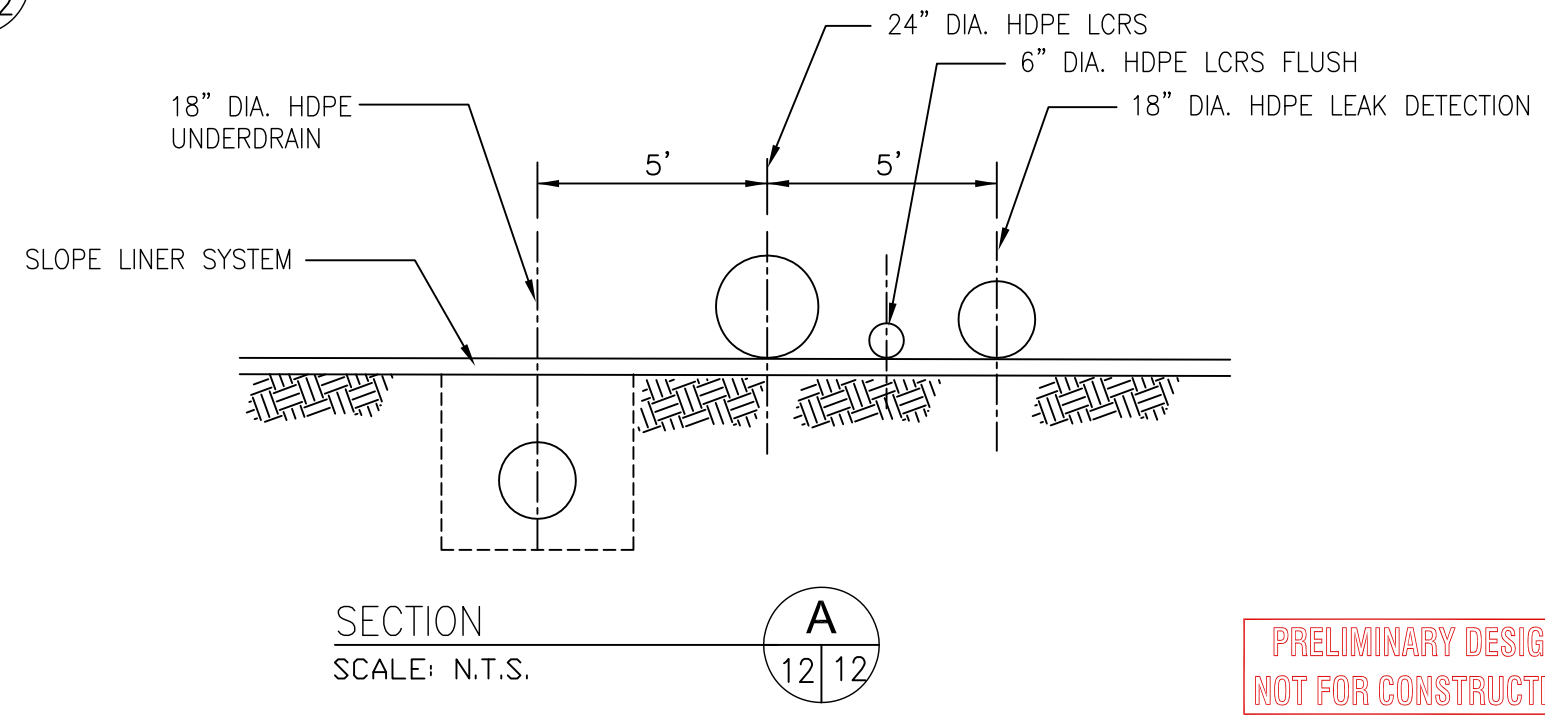

SECTION

A
12 12

SCALE: N.T.S.

PRELIMINARY DESIGN
NOT FOR CONSTRUCTION

NO.	REVISION	DATE

SHEET TITLE
PHASE IV LCRS AND UNDERDRAIN SUMPS

PROJECT TITLE
CENTRAL DISPOSAL SITE
LANDFILL DEVELOPMENT PLANS
SONOMA COUNTY CENTRAL DISPOSAL SITE
SONOMA COUNTY, CALIFORNIA

COUNTY OF SONOMA DEPARTMENT OF
TRANSPORTATION AND PUBLIC WORKS
PETALUMA, CALIFORNIA

SCS ENGINEERS
ENVIRONMENTAL CONSULTANTS
3117 FITE CIRCLE SUITE 108
PLEASANTON, CA 94566
PH. (916) 361-1297 FAX. (916) 361-1299

PROJ. NO. 01210155.00 | DSN. BY: ATV | DWN. BY: ATV | CHK. BY: AAM | ACAD FILE: SHT-12 | APP. BY: J. MILLER

DATE: 7/27/12

SCALE: AS SHOWN

DRAWING NO.
12