CAD File:	Drawn By:	Date:	Project No.
S:\\0020557\10\002055710-88.dwg	F. Lee	11/16/05	0020557.10

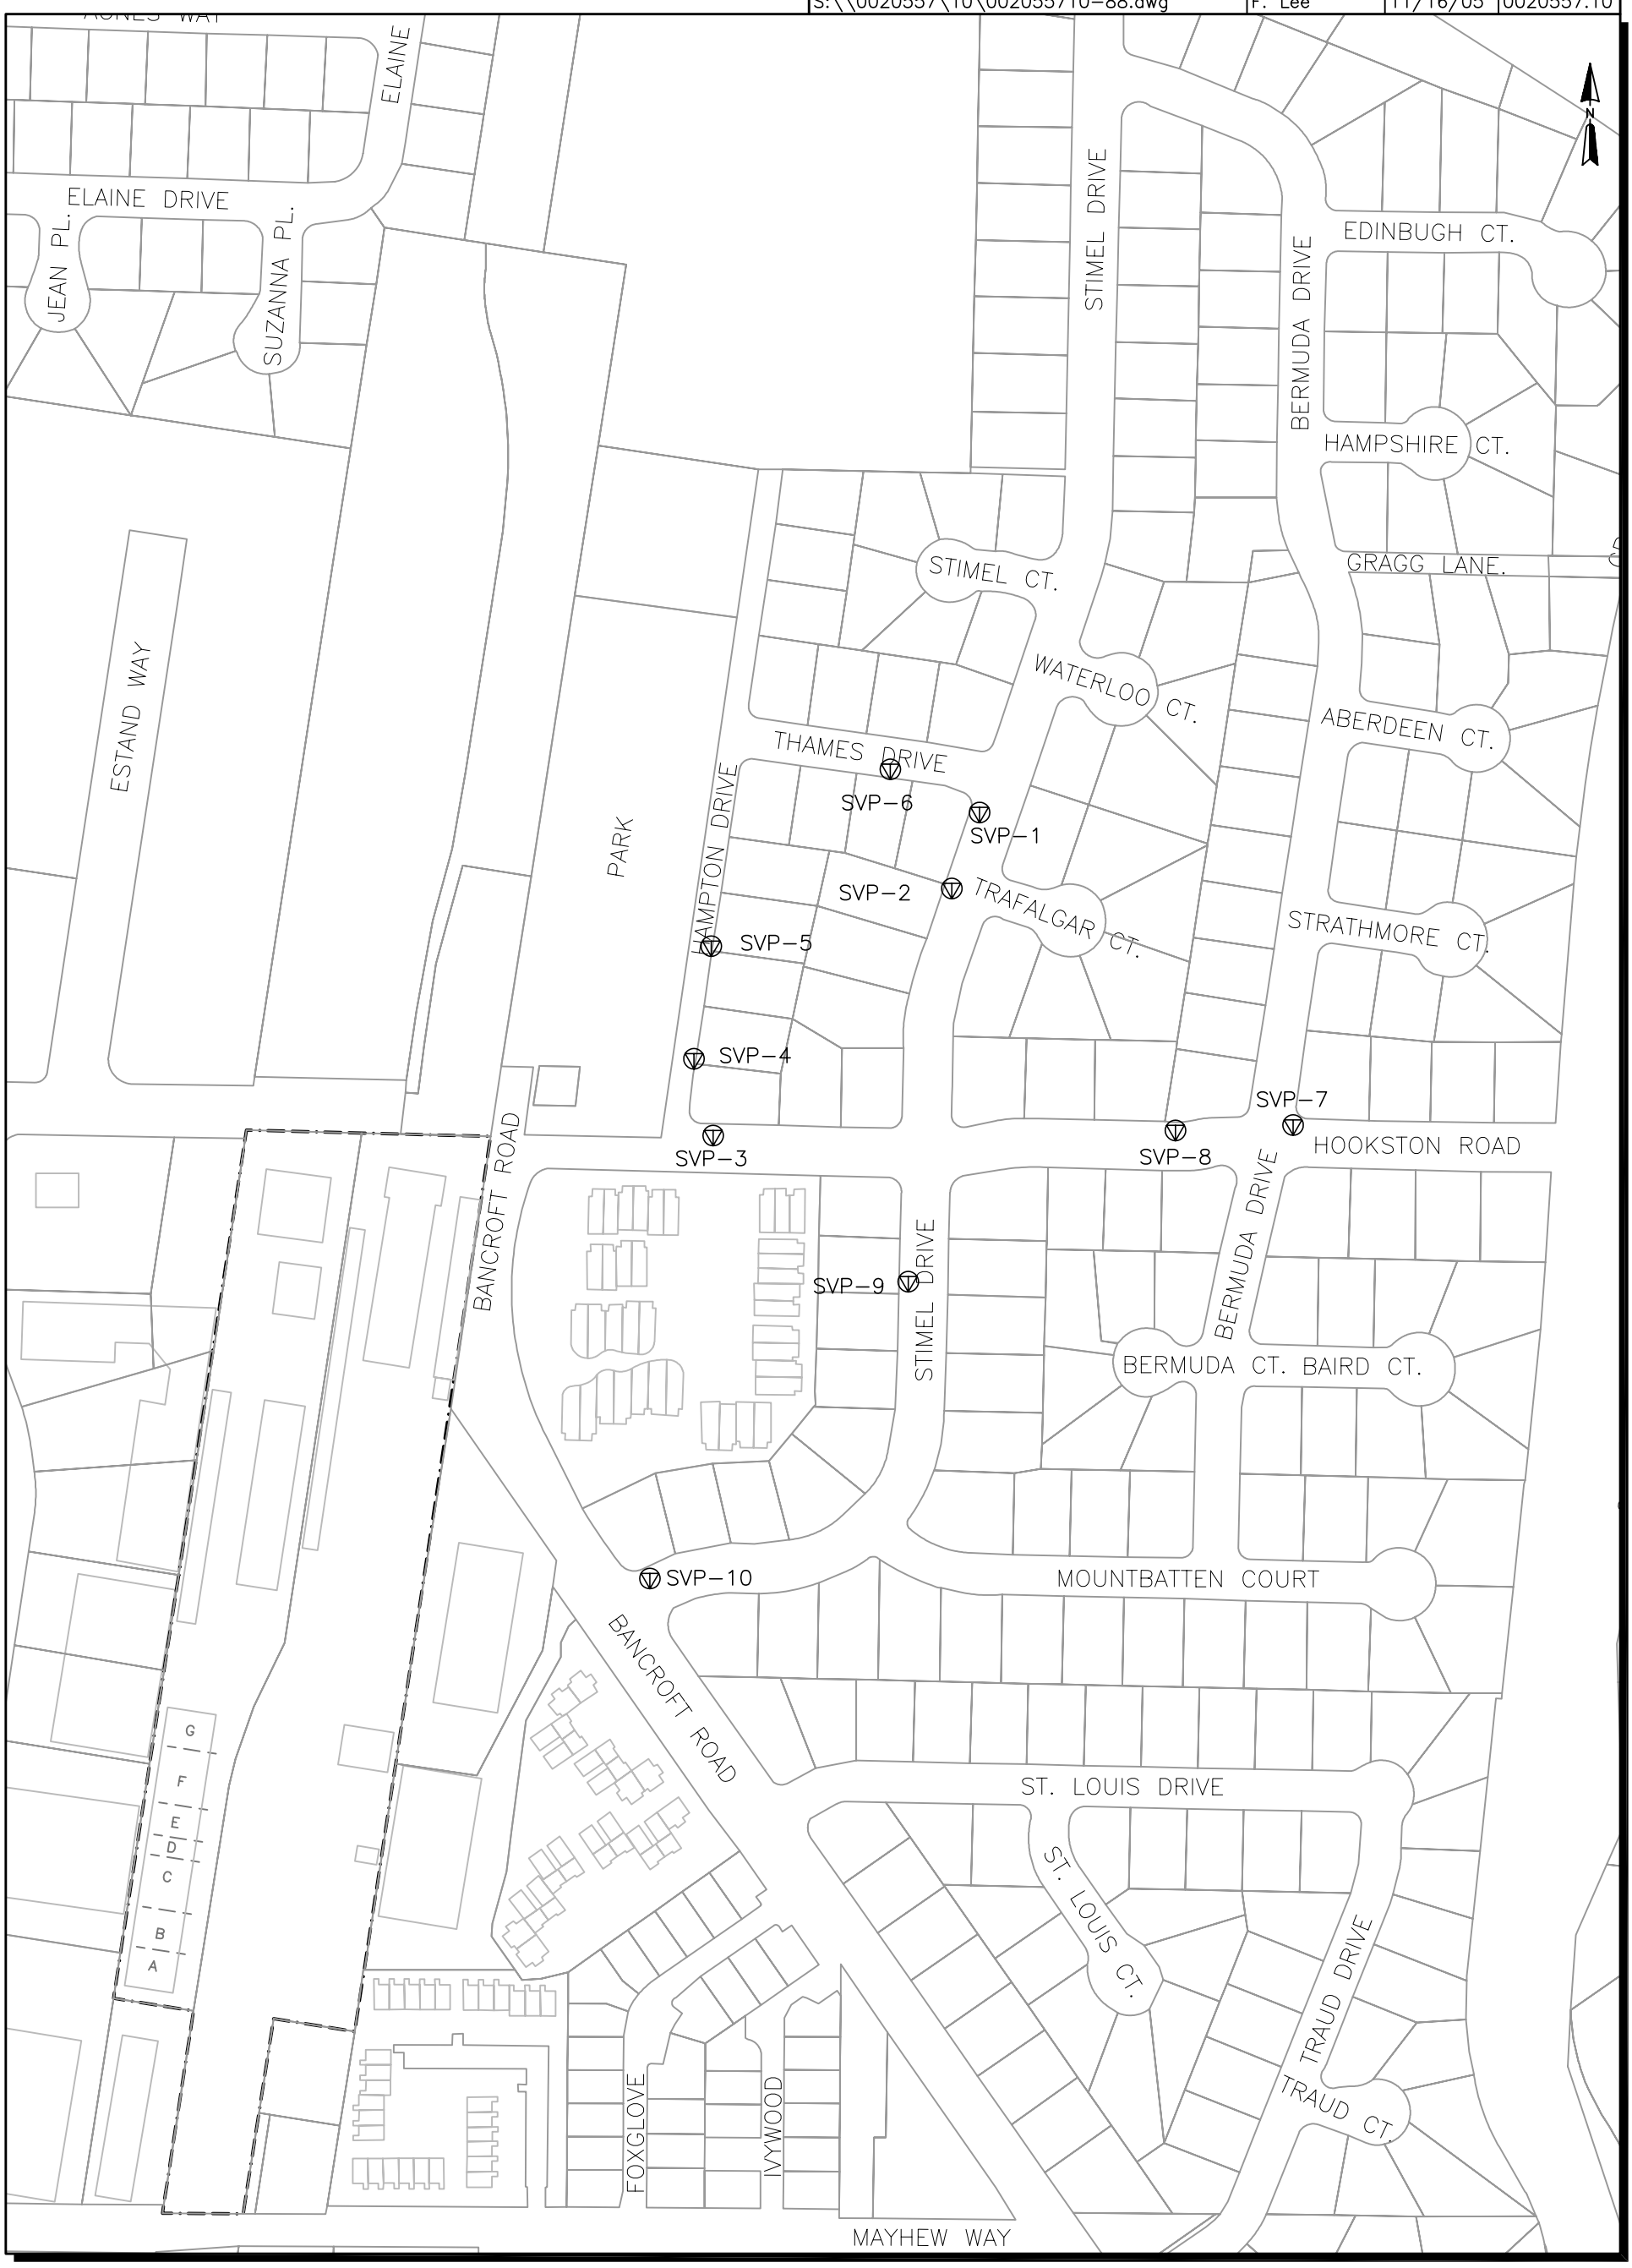

LEGEND

Soil Vapor Monitoring Probe Location

Site Boundary

0 200
FEET

Figure 2

Soil Vapor Monitoring Probe Locations
Hookston Station Project
Pleasant Hill, California

ERM 11/05