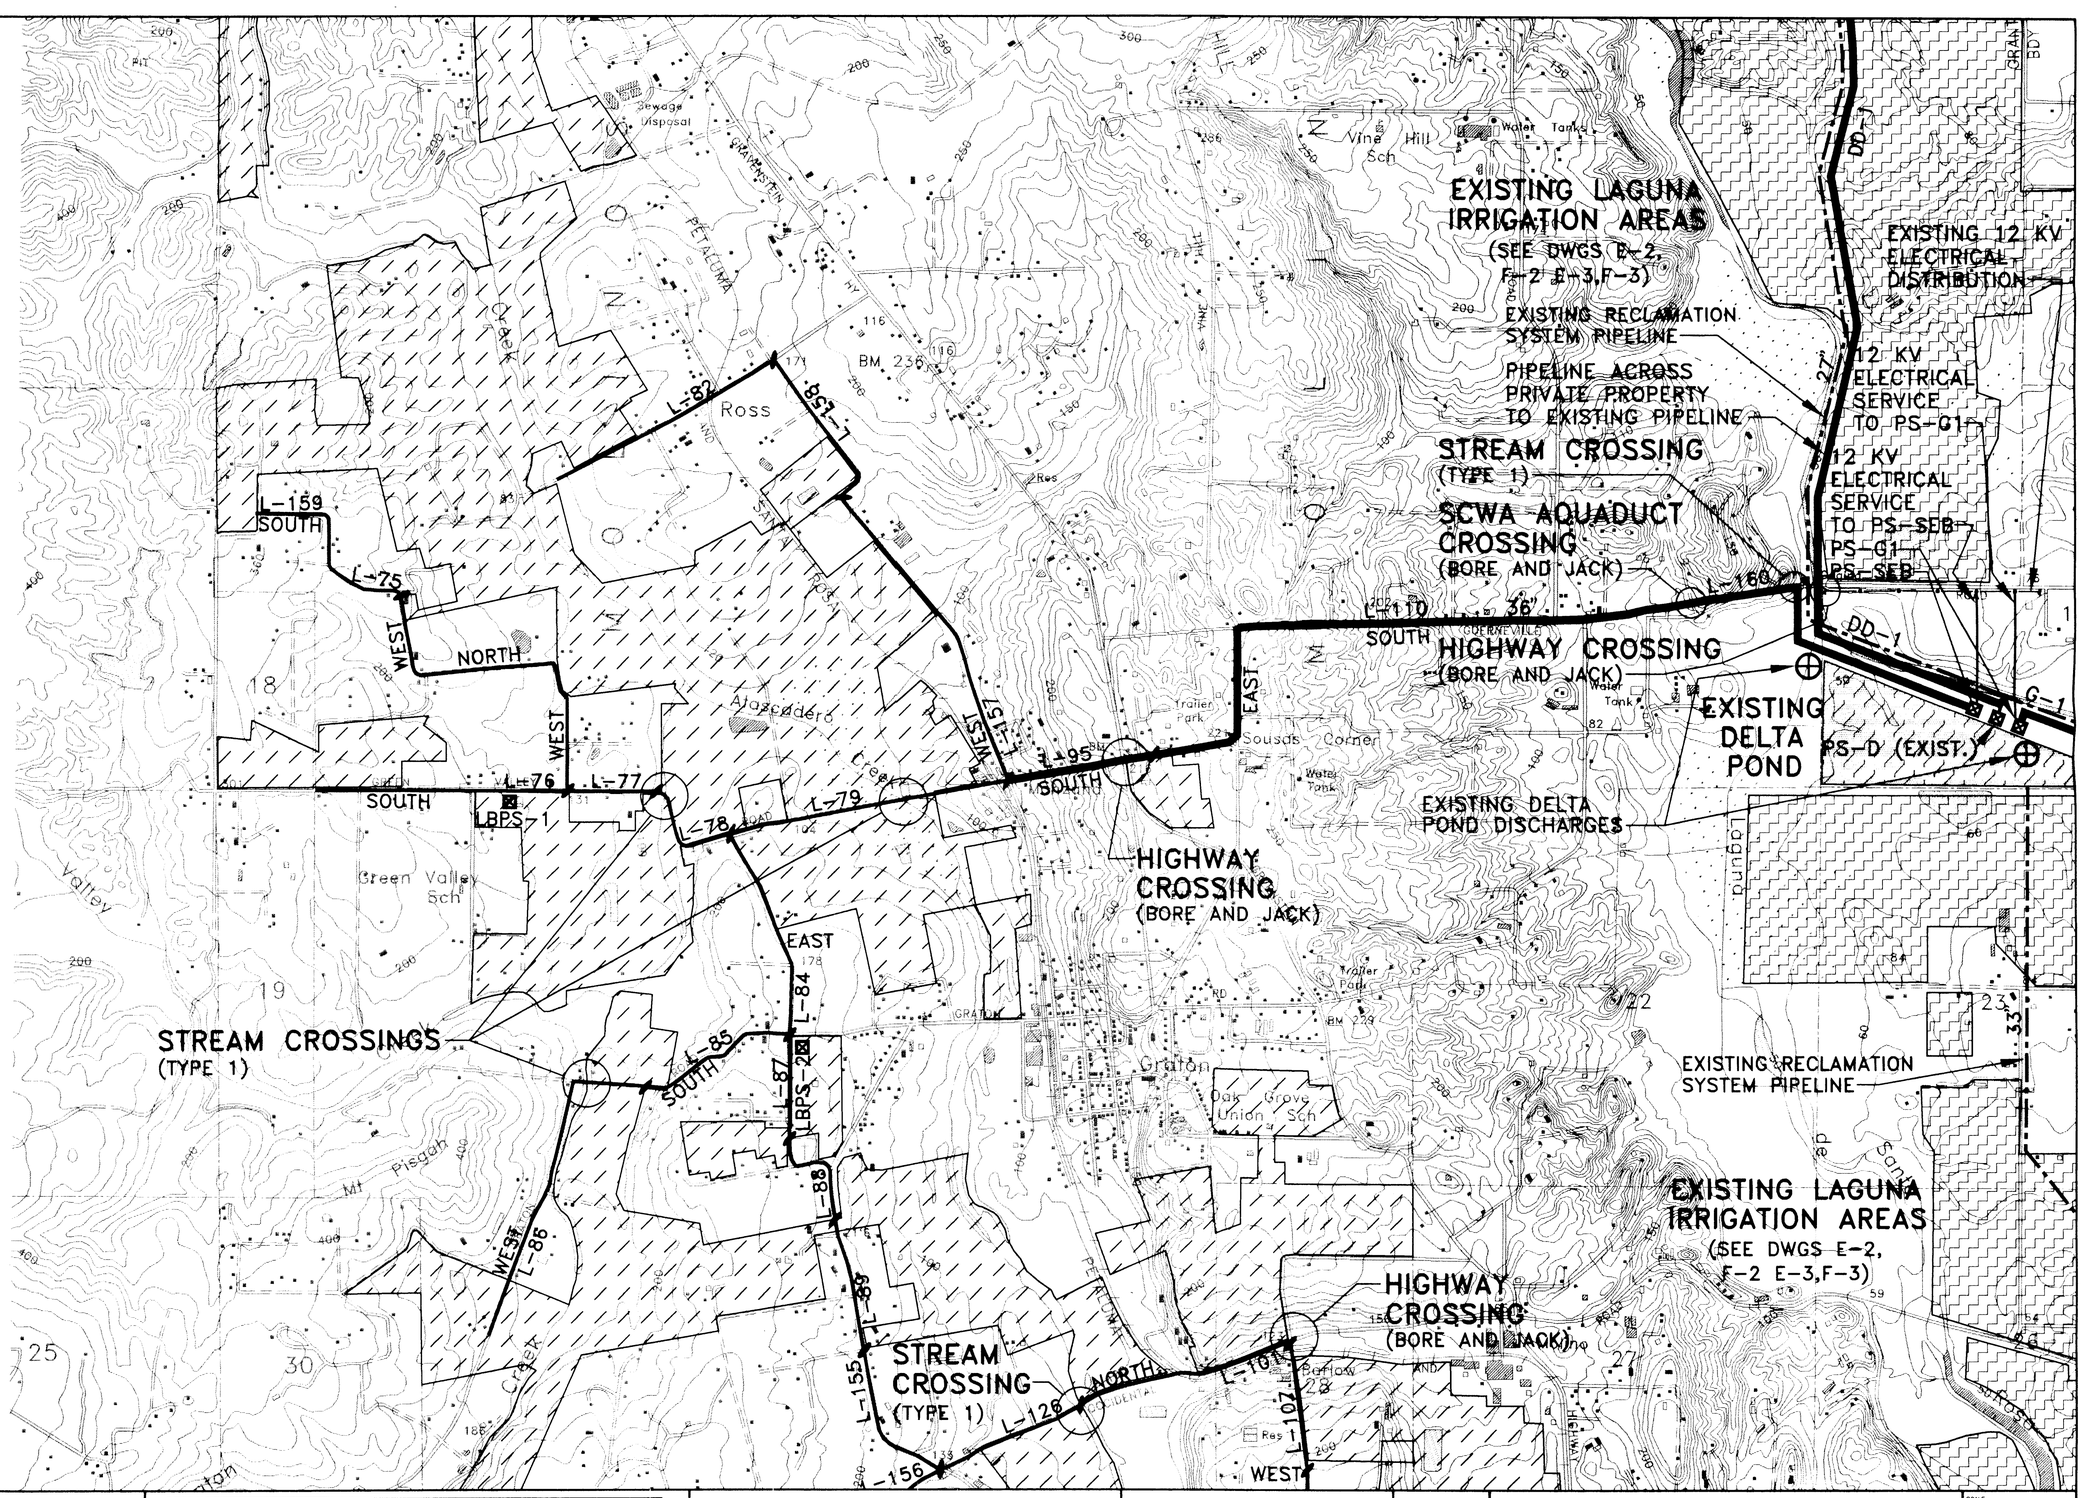

				PROJECT NO.	723129	DATE
				DESIGNED BY:	J. TRISLER, T. WOODING	8/95
				DRAWN BY:	L. FLUKER	8/95
NO.	DATE	REVISIONS	BY	CHECKED BY:	R. MAURER	8/95

HARLAND BARTHOLOMEW AND ASSOCIATES
PARSONS ENGINEERING SCIENCE
PARSONS
OFFICES IN PRINCIPAL CITIES

SANTA ROSA SUBREGIONAL LONG-TERM WASTEWATER PROJECT

1000' 0 1000' 2000'
SCALE: 1"=1000'
CONTOUR INTERVAL: 40ft./20ft.

A | B
C
SHEET LOCATION

PROJECT OVERVIEW MAP

STORAGE TRANSMISSION AND IRRIGATION DISTRIBUTION PIPELINES

SCALE: AS SHOWN
SHEET NO.: E-3D-P
SHEET OF

FEB 07, 1996 - 16:22:09 ENG_DWG\STR\E-3D_P