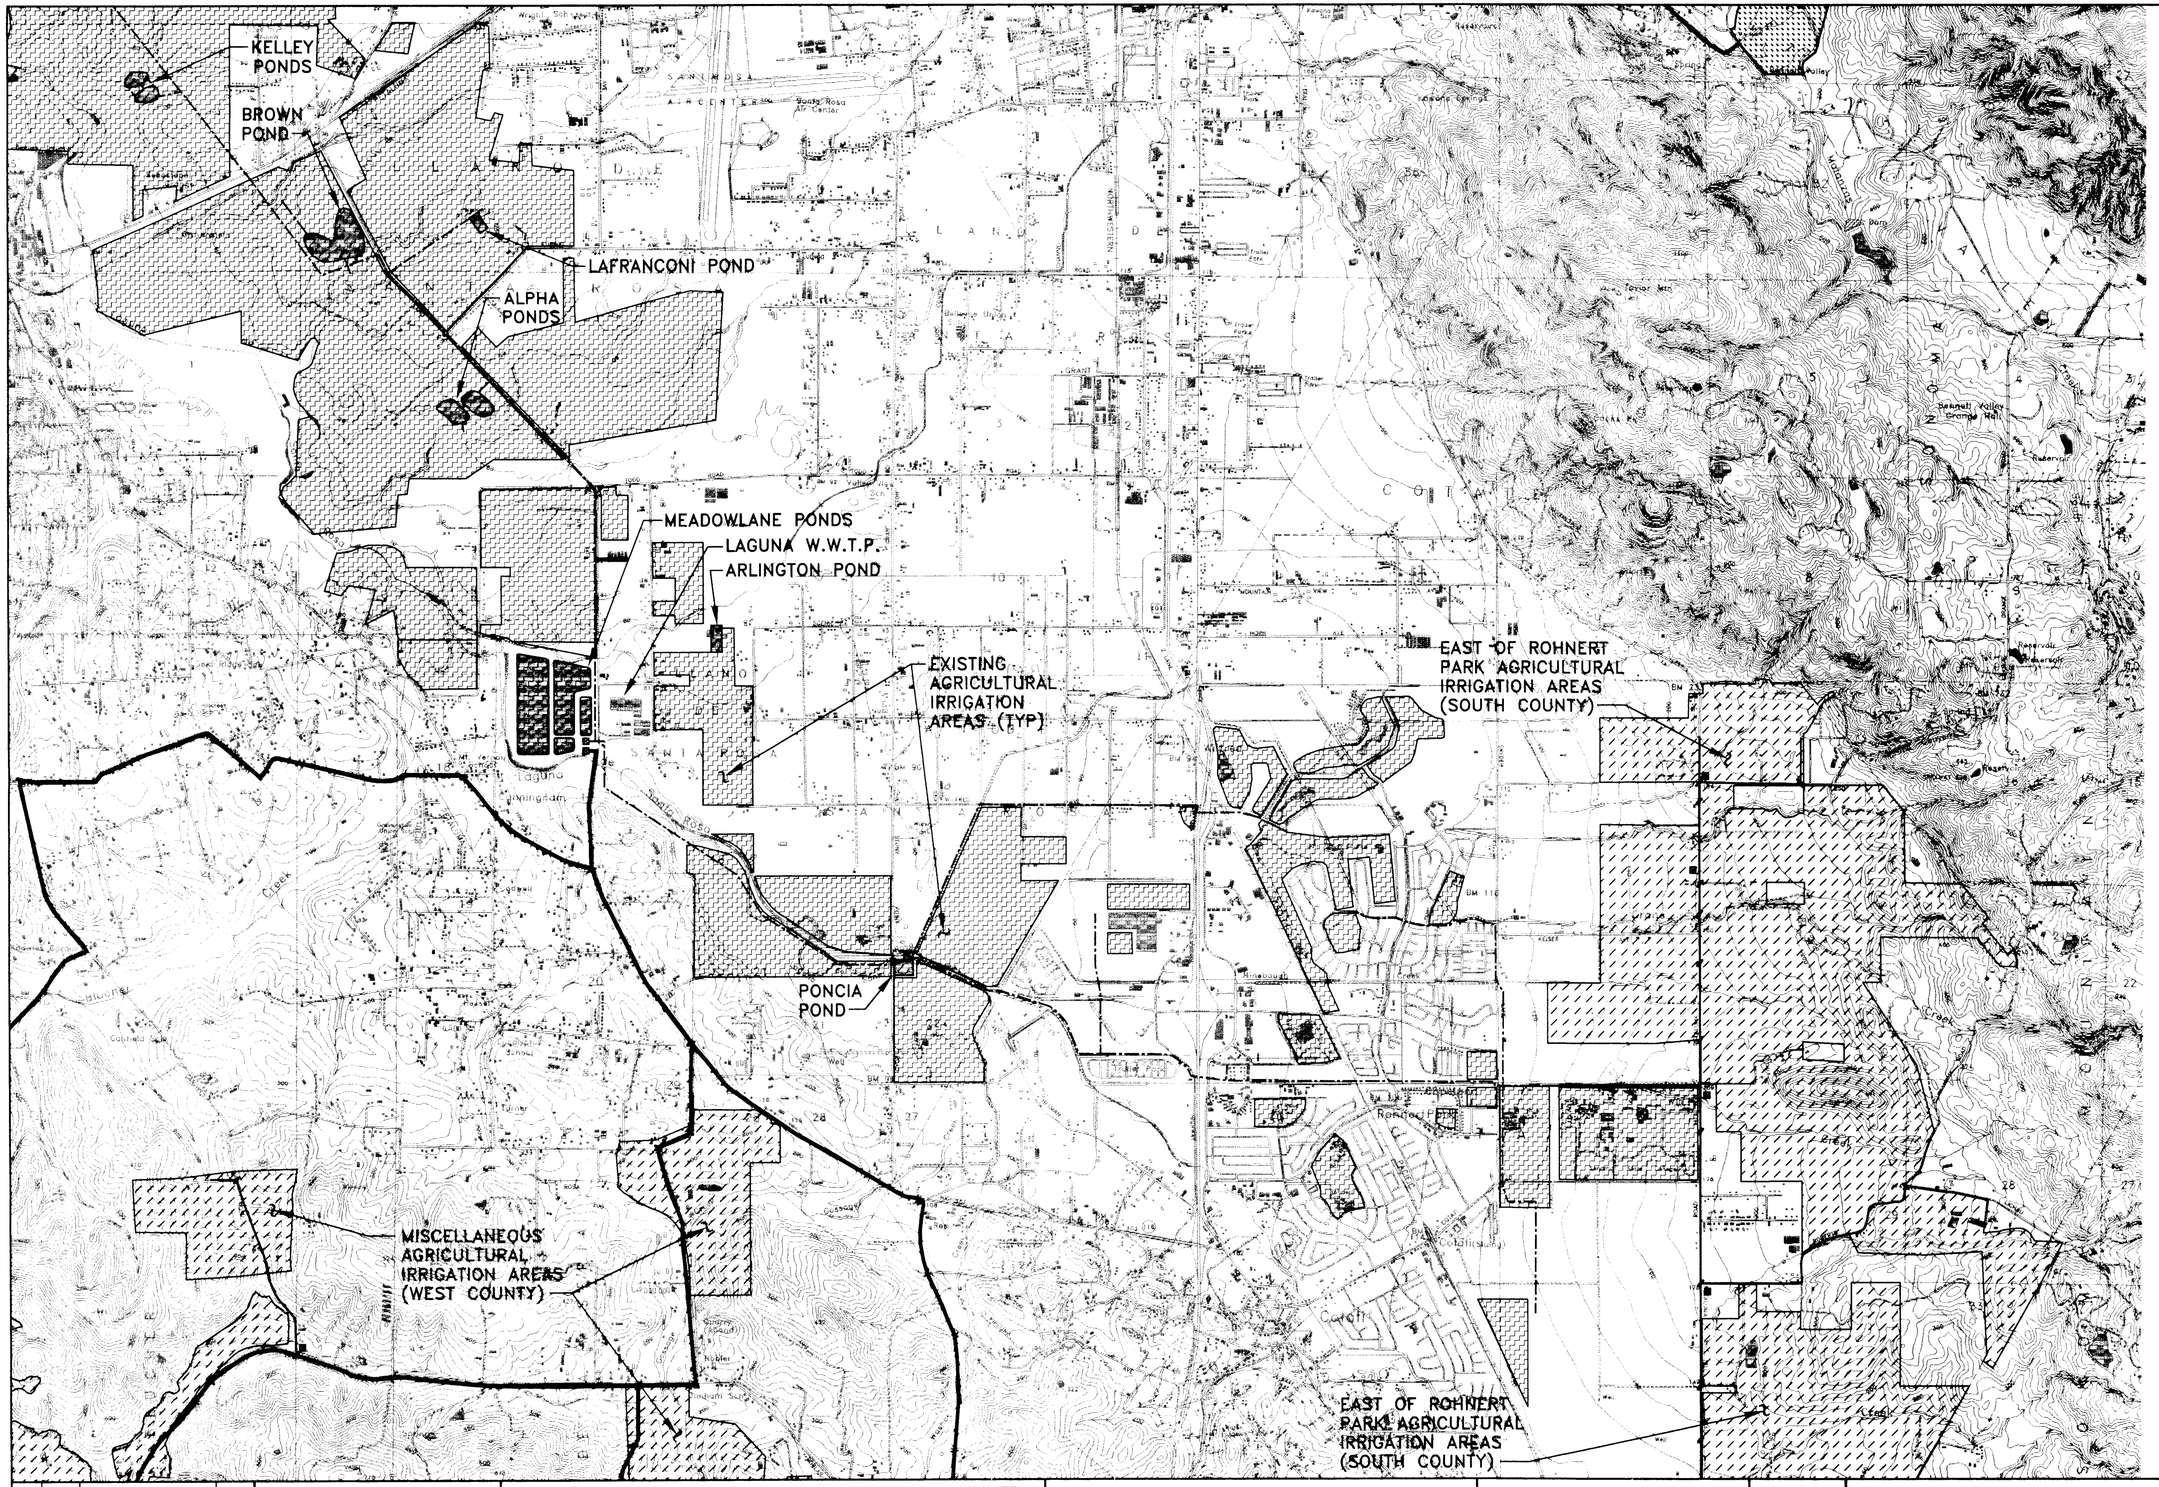

NO.	DATE	REVISIONS	BY

PROJECT NO.	723129	DATE
DESIGNED BY:	J. TRISLER, T WOODING	8/95
DRAWN BY:	L. FLUKER	8/95
CHECKED BY:	R. MAURER	8/95

HARLAND BARTHOLOMEW AND ASSOCIATES
PARSONS ENGINEERING SCIENCE
PARSONS
OFFICES IN PRINCIPAL CITIES

SANTA ROSA SUBREGIONAL LONG-TERM WASTEWATER PROJECT

2000' 0 2000' 4000'
SCALE: 1" =2000'
CONTOUR INTERVAL: 40ft./20ft.

SHEET LOCATION

PROJECT OVERVIEW MAP

PROJECT FACILITIES ALTERNATIVES 1 – 5

SCALE 1' = 2000'
SHEET NO F-2
SHEET OF

FEB 08, 1996 - 14:50:31
ENG_DWG\STR\F-2P