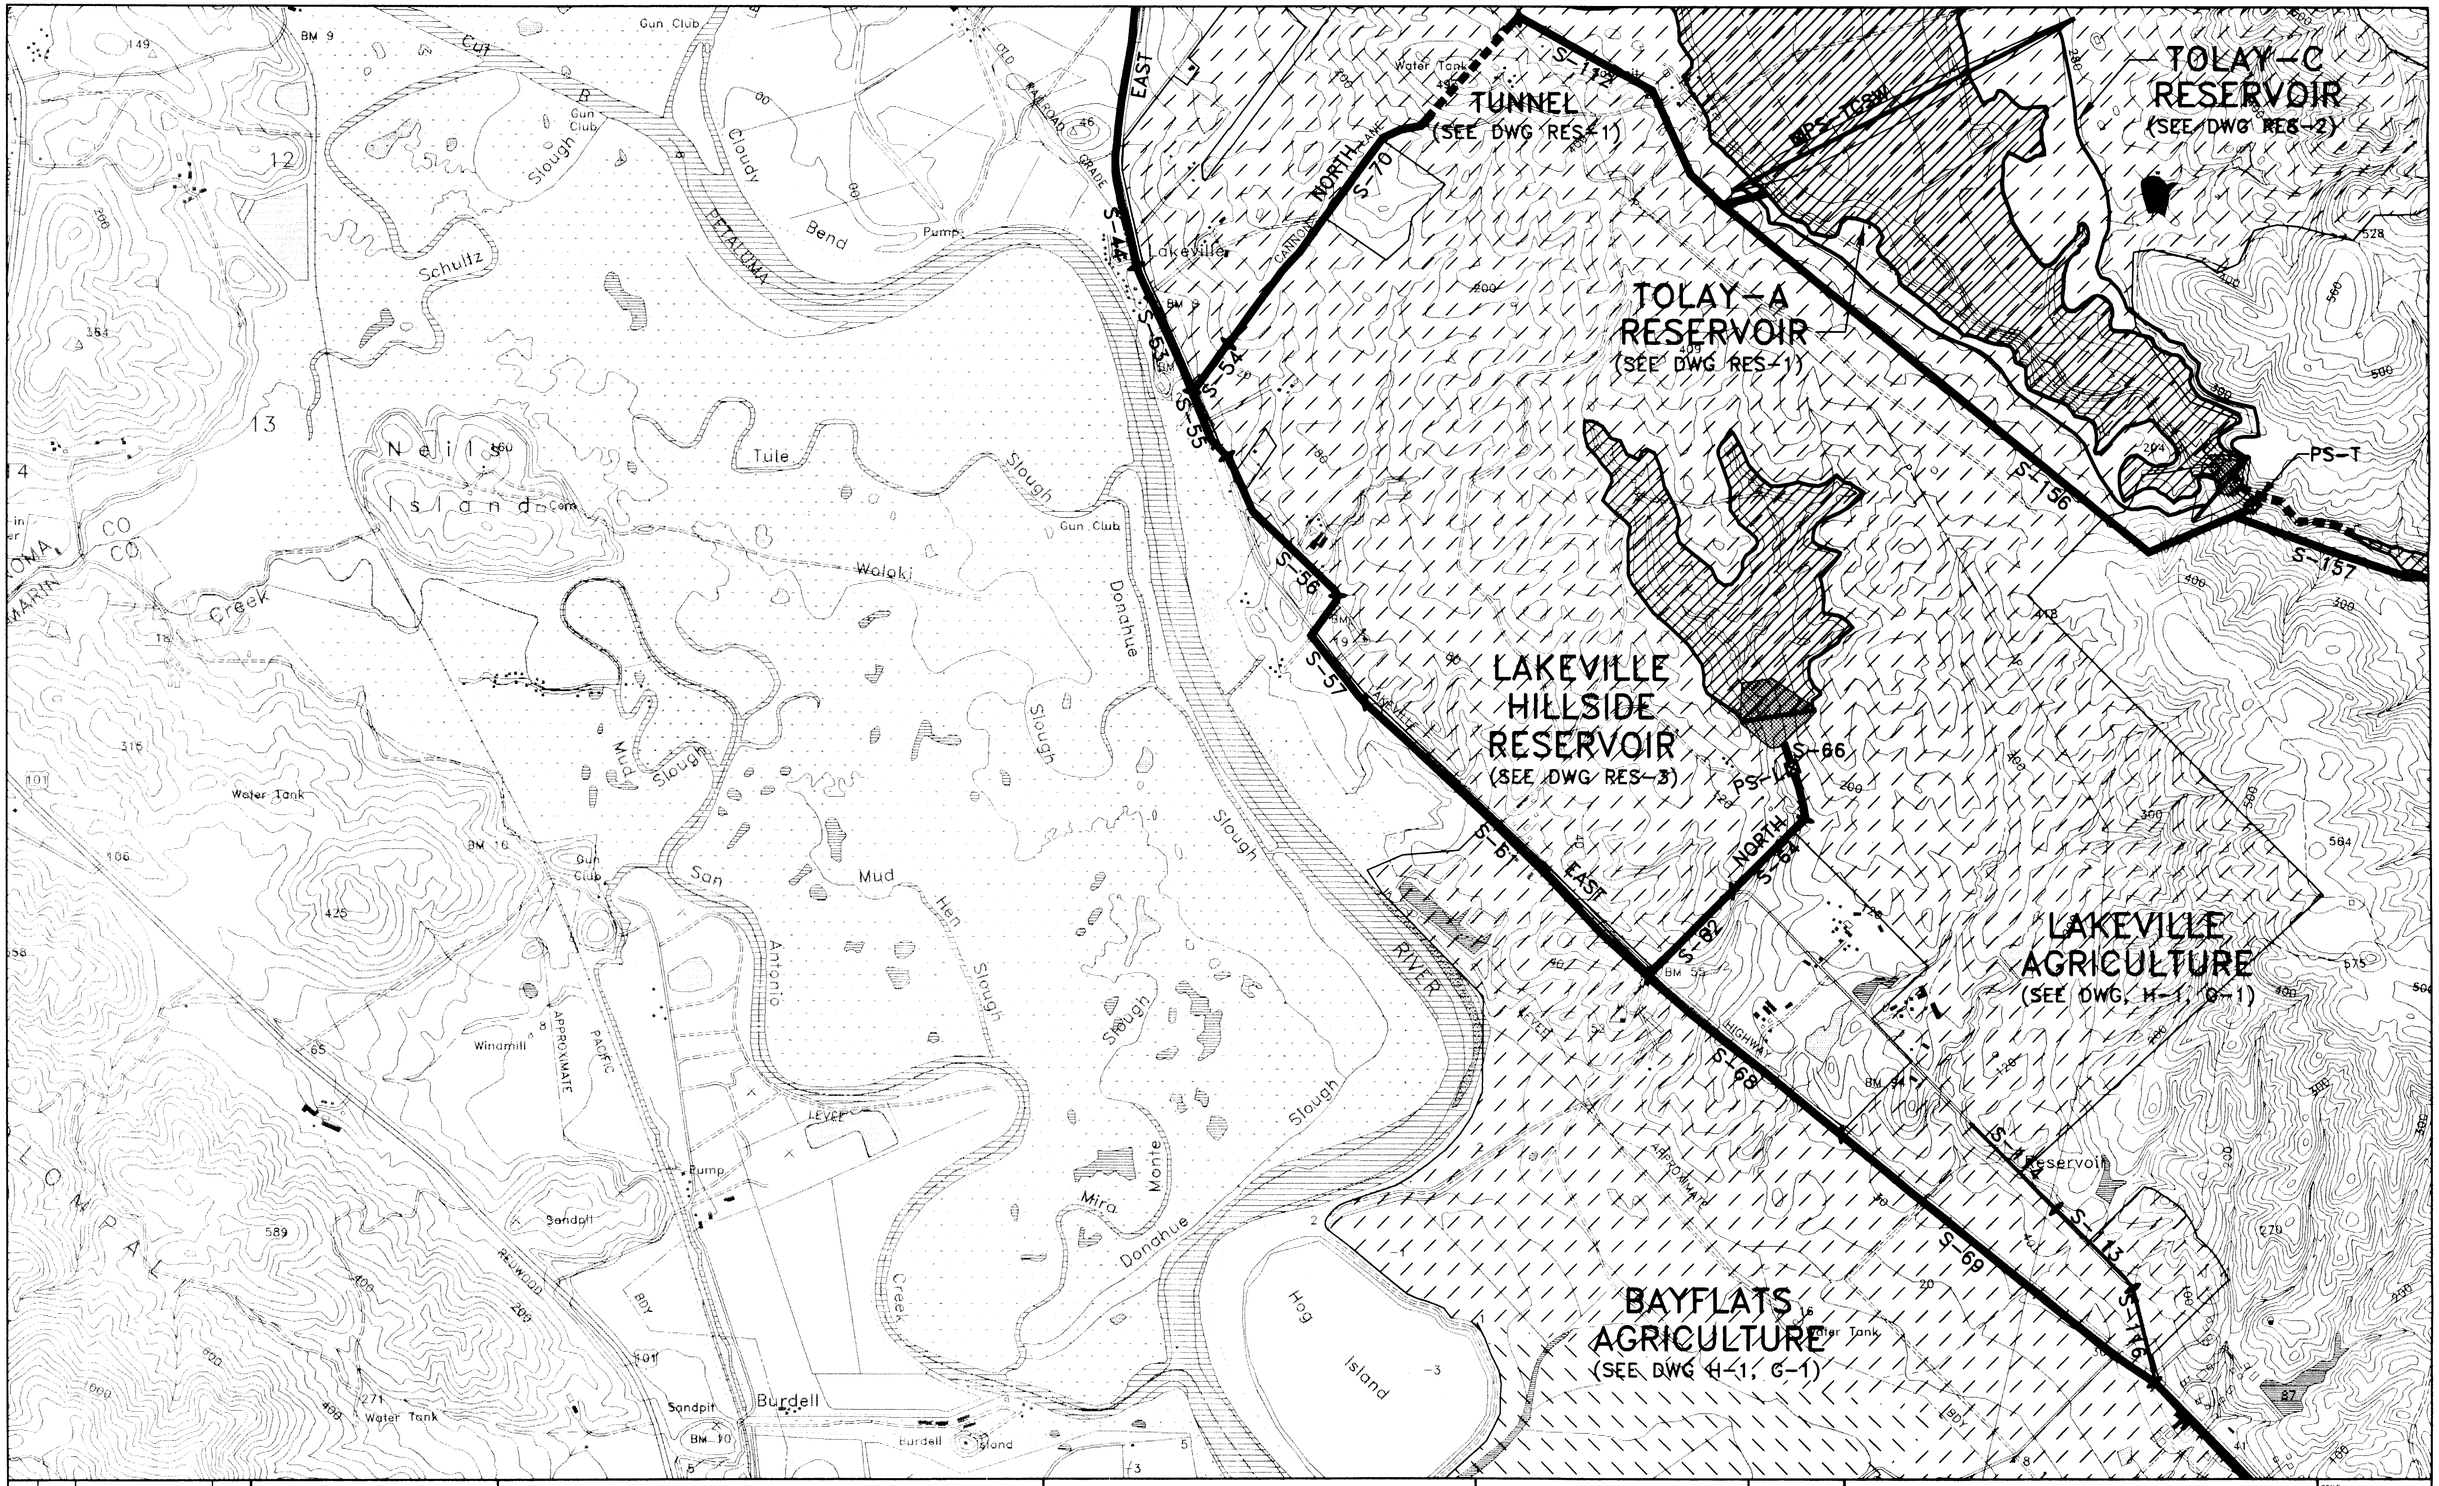

				PROJECT NO.	723129	DATE	
				DESIGNED BY:	J. TRISLER, T. WOODING	8/95	
				DRAWN BY:	L. FLUKER	8/95	
NO.	DATE	REVISIONS	BY	CHECKED BY:	R. MAURER	8/95	

HARLAND BARTHOLOMEW AND ASSOCIATES
PARSONS ENGINEERING SCIENCE
PARSONS
OFFICES IN PRINCIPAL CITIES

SANTA ROSA SUBREGIONAL LONG-TERM WASTEWATER PROJECT

1000' 0 1000' 2000'
SCALE: 1"=1000'
CONTOUR INTERVAL: 40ft./20ft.

SHEET LOCATION: B | A; C | D

PROJECT OVERVIEW MAP

STORAGE TRANSMISSION AND IRRIGATION DISTRIBUTION PIPELINES

SCALE AS SHOWN
SHEET NO. H-1A-P
SHEET ? OF ?

FEB 13, 1996 - 13:24:41 ENG_DWG\STR\H-1A_P