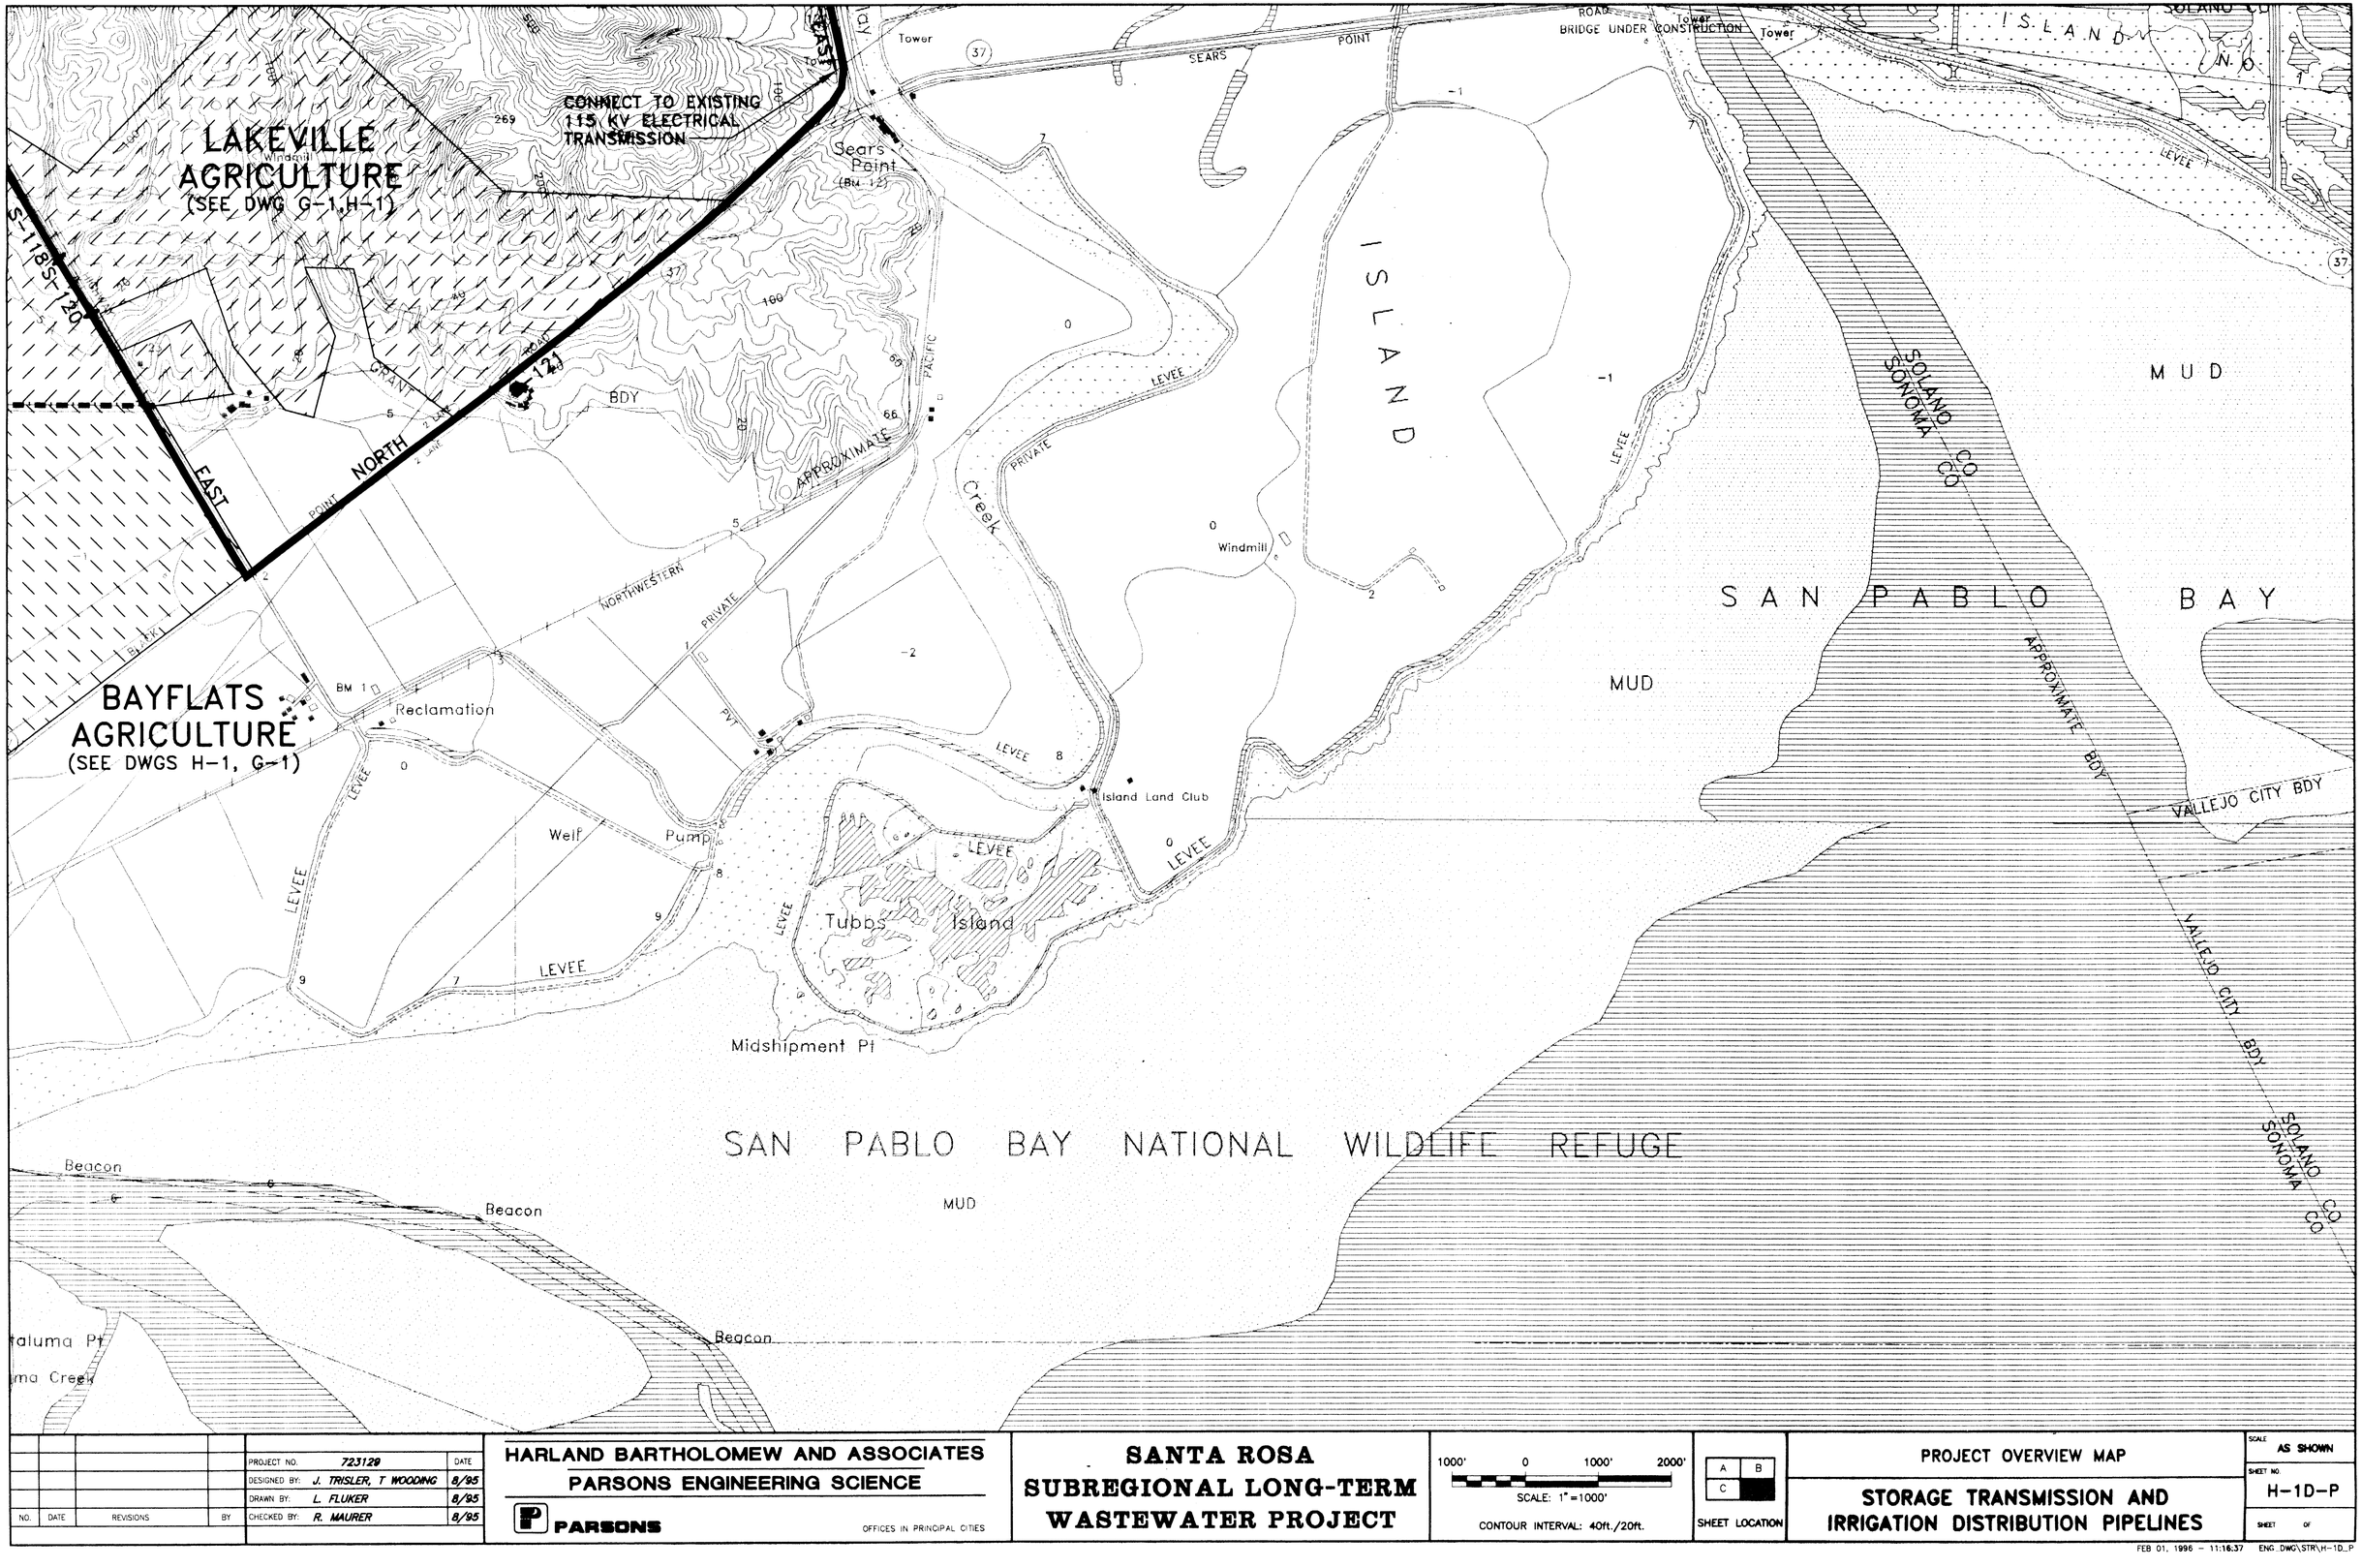

NO.	DATE	REVISIONS	BY

PROJECT NO.	723129	DATE
DESIGNED BY:	J. TRISLER, T. WOODING	8/95
DRAWN BY:	L. FLUKER	8/95
CHECKED BY:	R. MAURER	8/95

HARLAND BARTHOLOMEW AND ASSOCIATES
PARSONS ENGINEERING SCIENCE
PARSONS
OFFICES IN PRINCIPAL CITIES

SANTA ROSA SUBREGIONAL LONG-TERM WASTEWATER PROJECT

1000' 0 1000' 2000'
SCALE: 1"=1000'
CONTOUR INTERVAL: 40ft./20ft.

SHEET LOCATION: A | B / C

PROJECT OVERVIEW MAP

STORAGE TRANSMISSION AND IRRIGATION DISTRIBUTION PIPELINES

SCALE: AS SHOWN
SHEET NO.: H-1D-P
SHEET OF

FEB 01, 1996 - 11:16:37 ENG_DWG\STR\H-1D_P