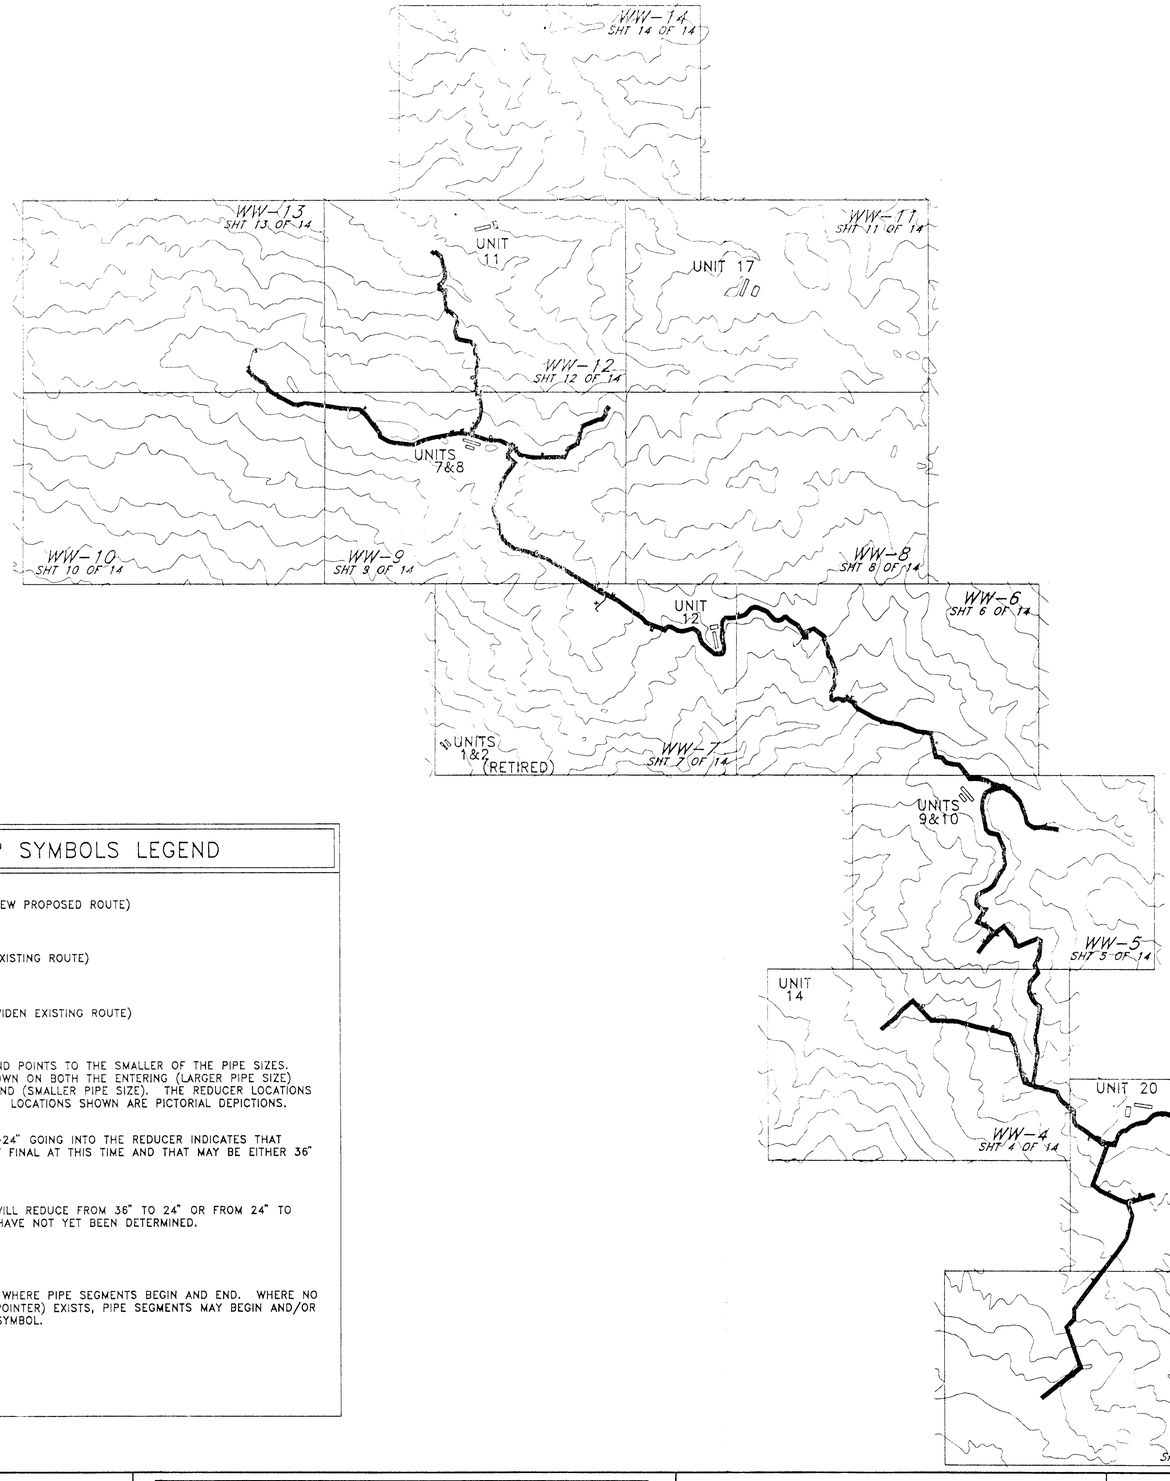

WELL SYMBOL LEGEND

- PRODUCER
- PRODUCER/INJECTOR
- INJECTOR
- ABANDONED INJECTOR
- ABANDONED PRODUCER
- ABANDONED NON-PRODUCER
- OBSERVATION WELL

WASTE WATER MAP SYMBOLS LEGEND

- WASTE WATER PIPE LINE (NEW PROPOSED ROUTE)
- WASTE WATER PIPE LINE (EXISTING ROUTE)
- WASTE WATER PIPE LINE (WIDEN EXISTING ROUTE)
- 36" 8" — REDUCER. THE NARROW END POINTS TO THE SMALLER OF THE PIPE SIZES. THE PIPE SIZES ARE SHOWN ON BOTH THE ENTERING (LARGER PIPE SIZE) END AND THE LEAVING END (SMALLER PIPE SIZE). THE REDUCER LOCATIONS SHOWN ARE NOT EXACT. LOCATIONS SHOWN ARE PICTORIAL DEPICTIONS.
- 36"–24" 8" — REDUCER. THE SIZES 36"–24" GOING INTO THE REDUCER INDICATES THAT THE PIPE SIZES ARE NOT FINAL AT THIS TIME AND THAT MAY BE EITHER 36" TO 24".
- 36"24" 24"18" — REDUCER. THE REDUCER WILL REDUCE FROM 36" TO 24" OR FROM 24" TO 18". THE FINAL SIZES HAVE NOT YET BEEN DETERMINED.
- PIPELINE MARKER DENOTES WHERE PIPE SEGMENTS BEGIN AND END. WHERE NO MARKER (TEAR SHAPED POINTER) EXISTS, PIPE SEGMENTS MAY BEGIN AND/OR END USING A REDUCER SYMBOL.
- B — PIPELINE SEGMENT NAME

PIPELINE SCHEDULE

SEGMENT NAME	PIPE DIAMETER (SEE NOTE 1)	SEGMENT LENGTH (SEE NOTE 2)	FOUND ON SHEET WW?
A	32"	4740'	WW-2,-3
B	10"	580'	WW-3
C	32"	1630'	WW-3
D	10"	5260'	WW-3
E	30"	2050'	WW-3,-4
F	30"	4320'	WW-4,-5
G	8"	4170'	WW-4
H	8"	500'	WW-5
I	28"	3850'	WW-5
J	12"	1620'	WW-5
K	24"	5990'	WW-5,-6
L	8"	180'	WW-6
M	24"	5710'	WW-6,-7
N	8"	440'	WW-7
O	20"	5010'	WW-7,-9
P	8"	2700'	WW-9
Q	8"	4370'	WW-9,-12
R	10"	5100'	WW-9,-10,-13
S	8"	90'	WW-13
TOTAL PIPE SEGMENT LENGTH			58,310'

PIPE SCHEDULE NOTES:

1. PIPE DIAMETER SIZES ARE PRELIMINARY AND NOT TO BE CONSIDERED AS FINAL PIPE DIAMETERS.
2. PIPE LENGTHS ARE A RESULT OF HORIZONTAL MEASUREMENTS ONLY AND ARE NOT CORRECTED FOR VERTICAL TERRAIN.

NO.	DATE	REVISIONS	BY
1	1/96	CHANGED LEGEND	EEK

PROJECT NO. 723129 — DATE
DESIGNED BY: TDM/AST — 8/95
DRAWN BY: EEK — 8/95
CHECKED BY:

PARSONS
OFFICES IN PRINCIPAL CITIES

1500' 0 1500' 3000'
SCALE: 1"=1500'

SHEET LOCATION

ALTERNATIVE No. 4
GEYSERS RECHARGE

STEAM FIELD DISTRIBUTION PIPING

SCALE 1"=1500'
SHEET NO. WW-1
SHEET 1 OF 14

MAR 08, 1996 - 07:52:20 770141\ww-1