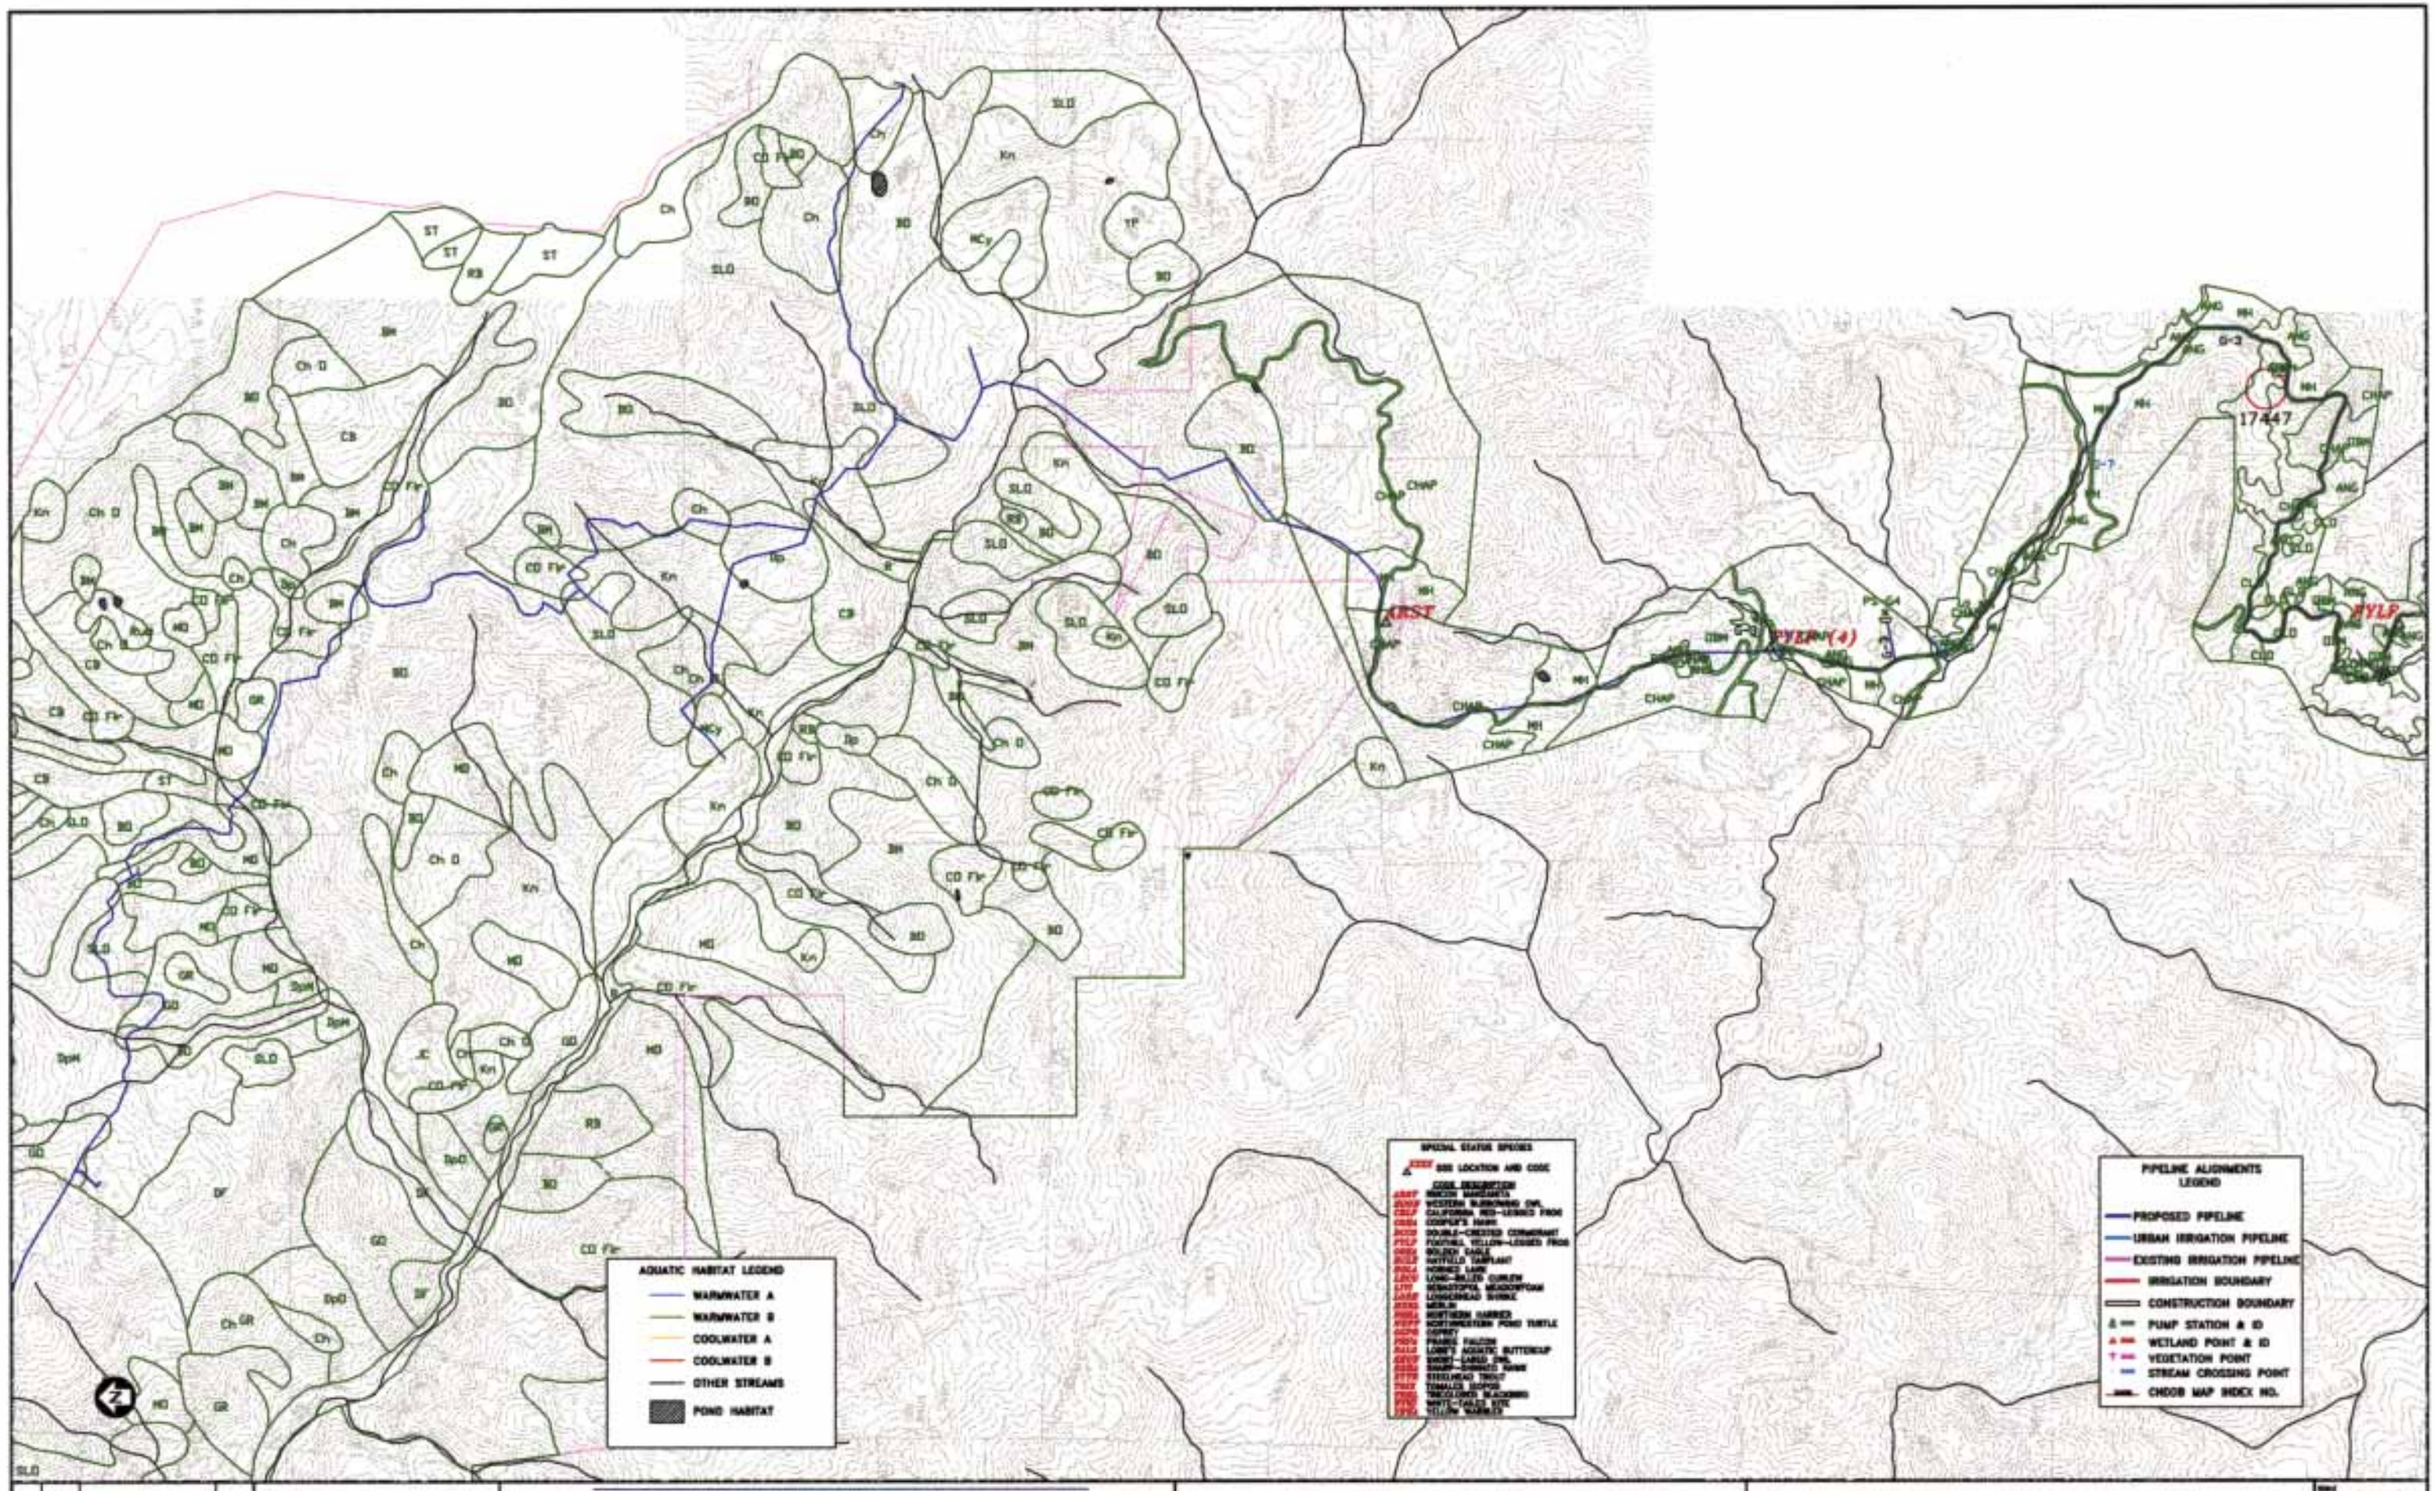

NO.	DATE	REVISIONS	BY	PROJECT NO. 770341	DATE
				DESIGNED BY: PARSONS ES-NSH	4/96
				DRAWN BY: J. RHODE & K. NEEDHAM	4/96
				CHECKED BY:	

HARLAND BARTHOLOMEW AND ASSOCIATES
PARSONS ENGINEERING SCIENCE
PARSONS
OFFICES IN PRINCIPAL CITIES

SANTA ROSA SUBREGIONAL LONG-TERM WASTEWATER PROJECT

INDEX TO BIOLOGICAL AQUATIC, AND WETLAND RESOURCES ALONG PIPELINES AND PUMP STATIONS

SCALE 1"=2000'
SHEET NO. 1
SHEET 1 OF 22

JULY 25, 1996 - 14:13:00 770341\2000\BRIEATS\FIG000-01