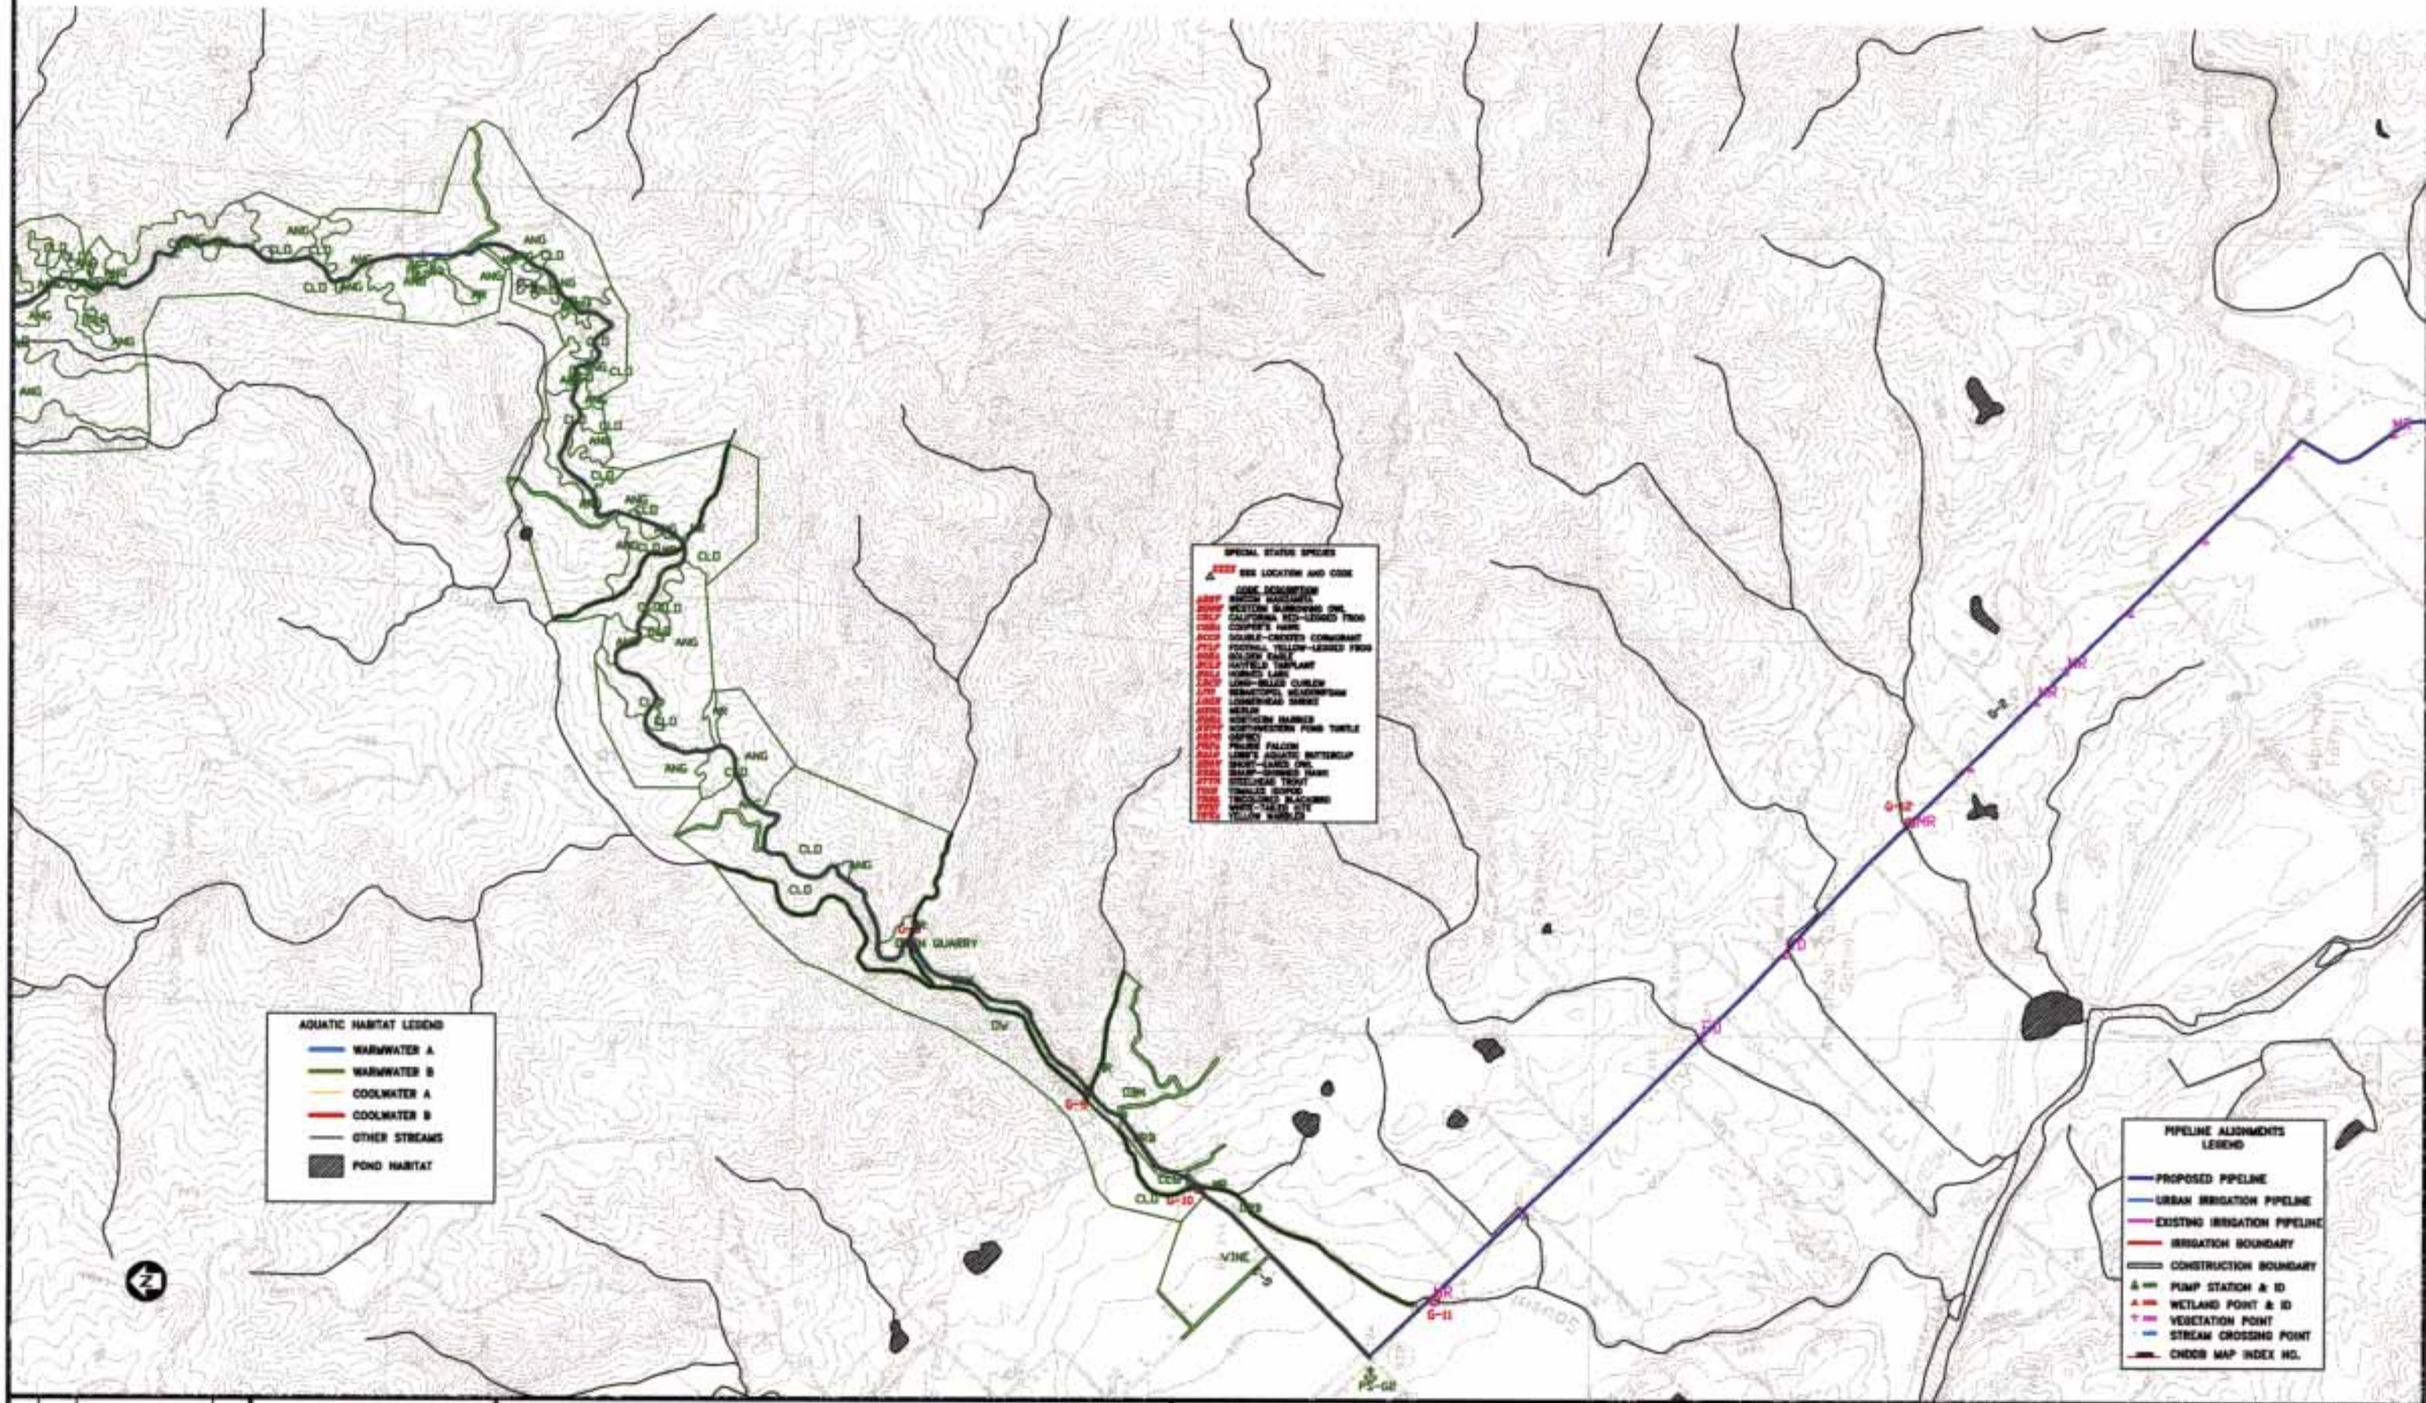

NO.	DATE	REVISIONS	BY	PROJECT NO. 770341	DATE	
				DESIGNED BY: PARSONS ES-HBA	4/98	
				DRAWN BY: J. RAMOS & K. MEEHAN	4/98	
				CHECKED BY:		

HARLAND BARTHOLOMEW AND ASSOCIATES
PARSONS ENGINEERING SCIENCE
PARSONS
OFFICES IN PRINCIPAL CITIES

SANTA ROSA SUBREGIONAL LONG-TERM WASTEWATER PROJECT

INDEX TO BIOLOGICAL AQUATIC, AND WETLAND RESOURCES ALONG PIPELINES AND PUMP STATIONS

SCALE 1"=2000'
SHEET NO. 2
SHEET 2 OF 22

JULY 24, 1998 - 13:24:00 770341\BIO\BIOMAP2.DGN