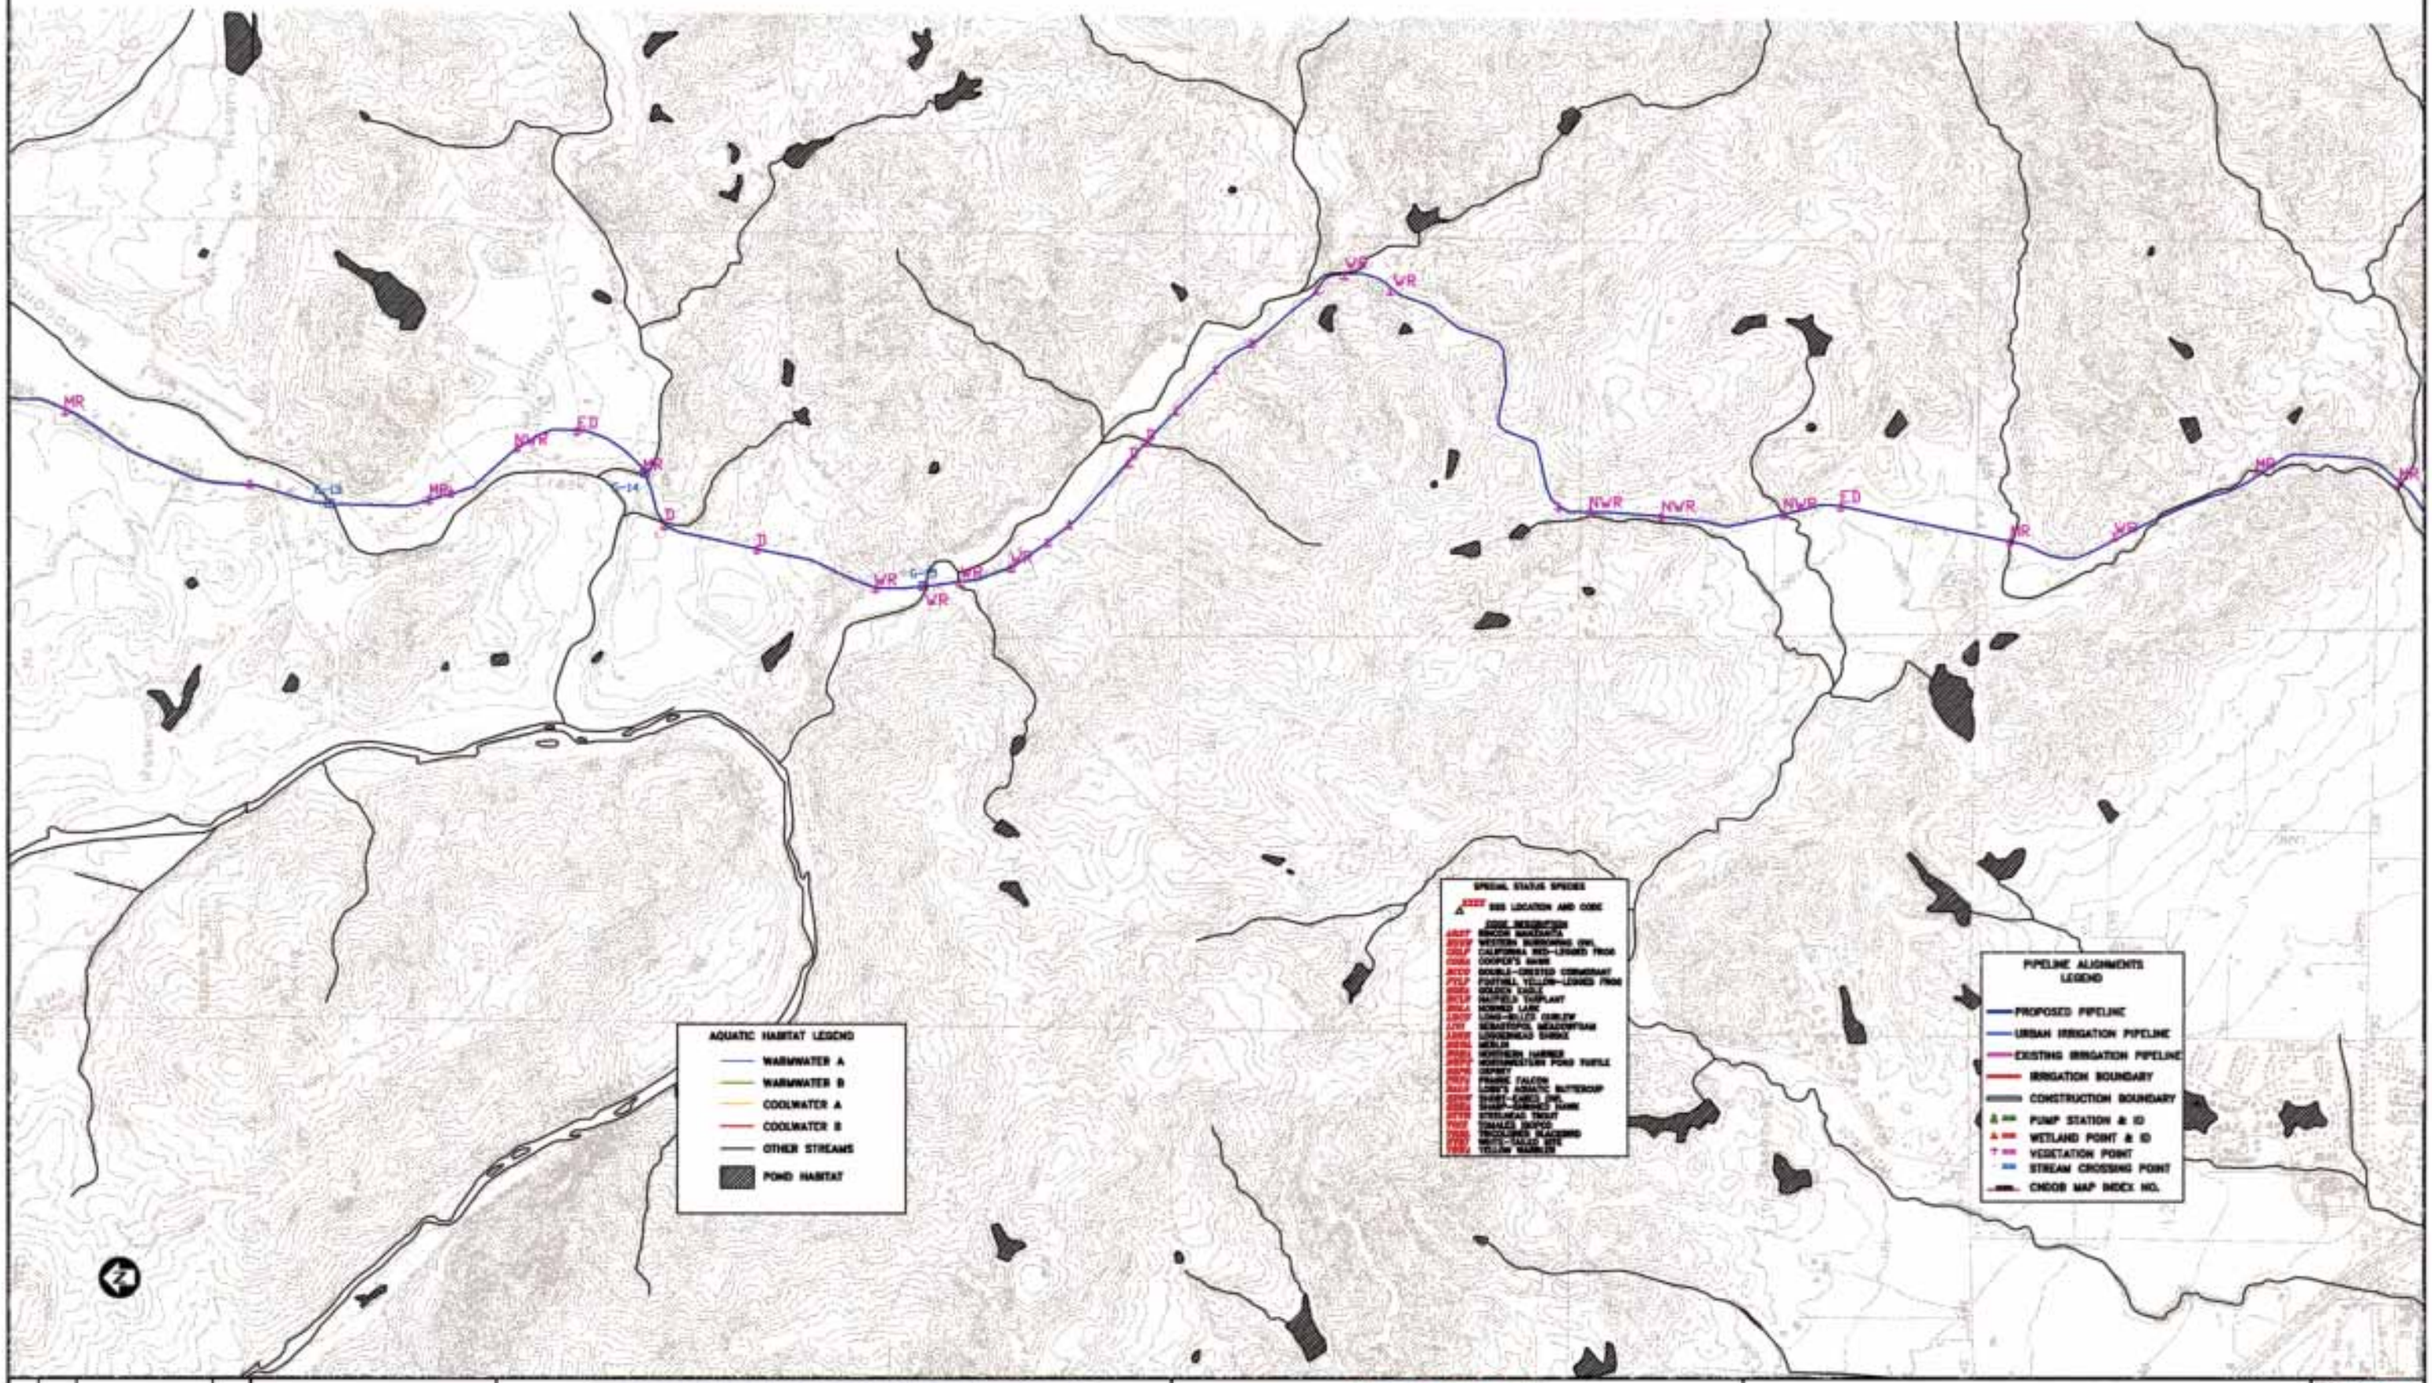

NO.	DATE	REVISIONS	BY	PROJECT NO. 770341	DATE
				DESIGNED BY: PARSONS ES-HBA	4/98
				DRAWN BY: J. RAMOS & K. NEEDHAM	4/98
				CHECKED BY:	

HARLAND BARTHOLOMEW AND ASSOCIATES
PARSONS ENGINEERING SCIENCE
PARSONS
OFFICES IN PRINCIPAL CITIES

SANTA ROSA SUBREGIONAL LONG-TERM WASTEWATER PROJECT

INDEX TO BIOLOGICAL AQUATIC, AND WETLAND RESOURCES ALONG PIPELINES AND PUMP STATIONS

SCALE 1"=2000'
SHEET NO. 3
SHEET 3 of 33

JULY 23, 1998 - 04:50:00 770341\DWG\BIOAQTD\FIG00-00