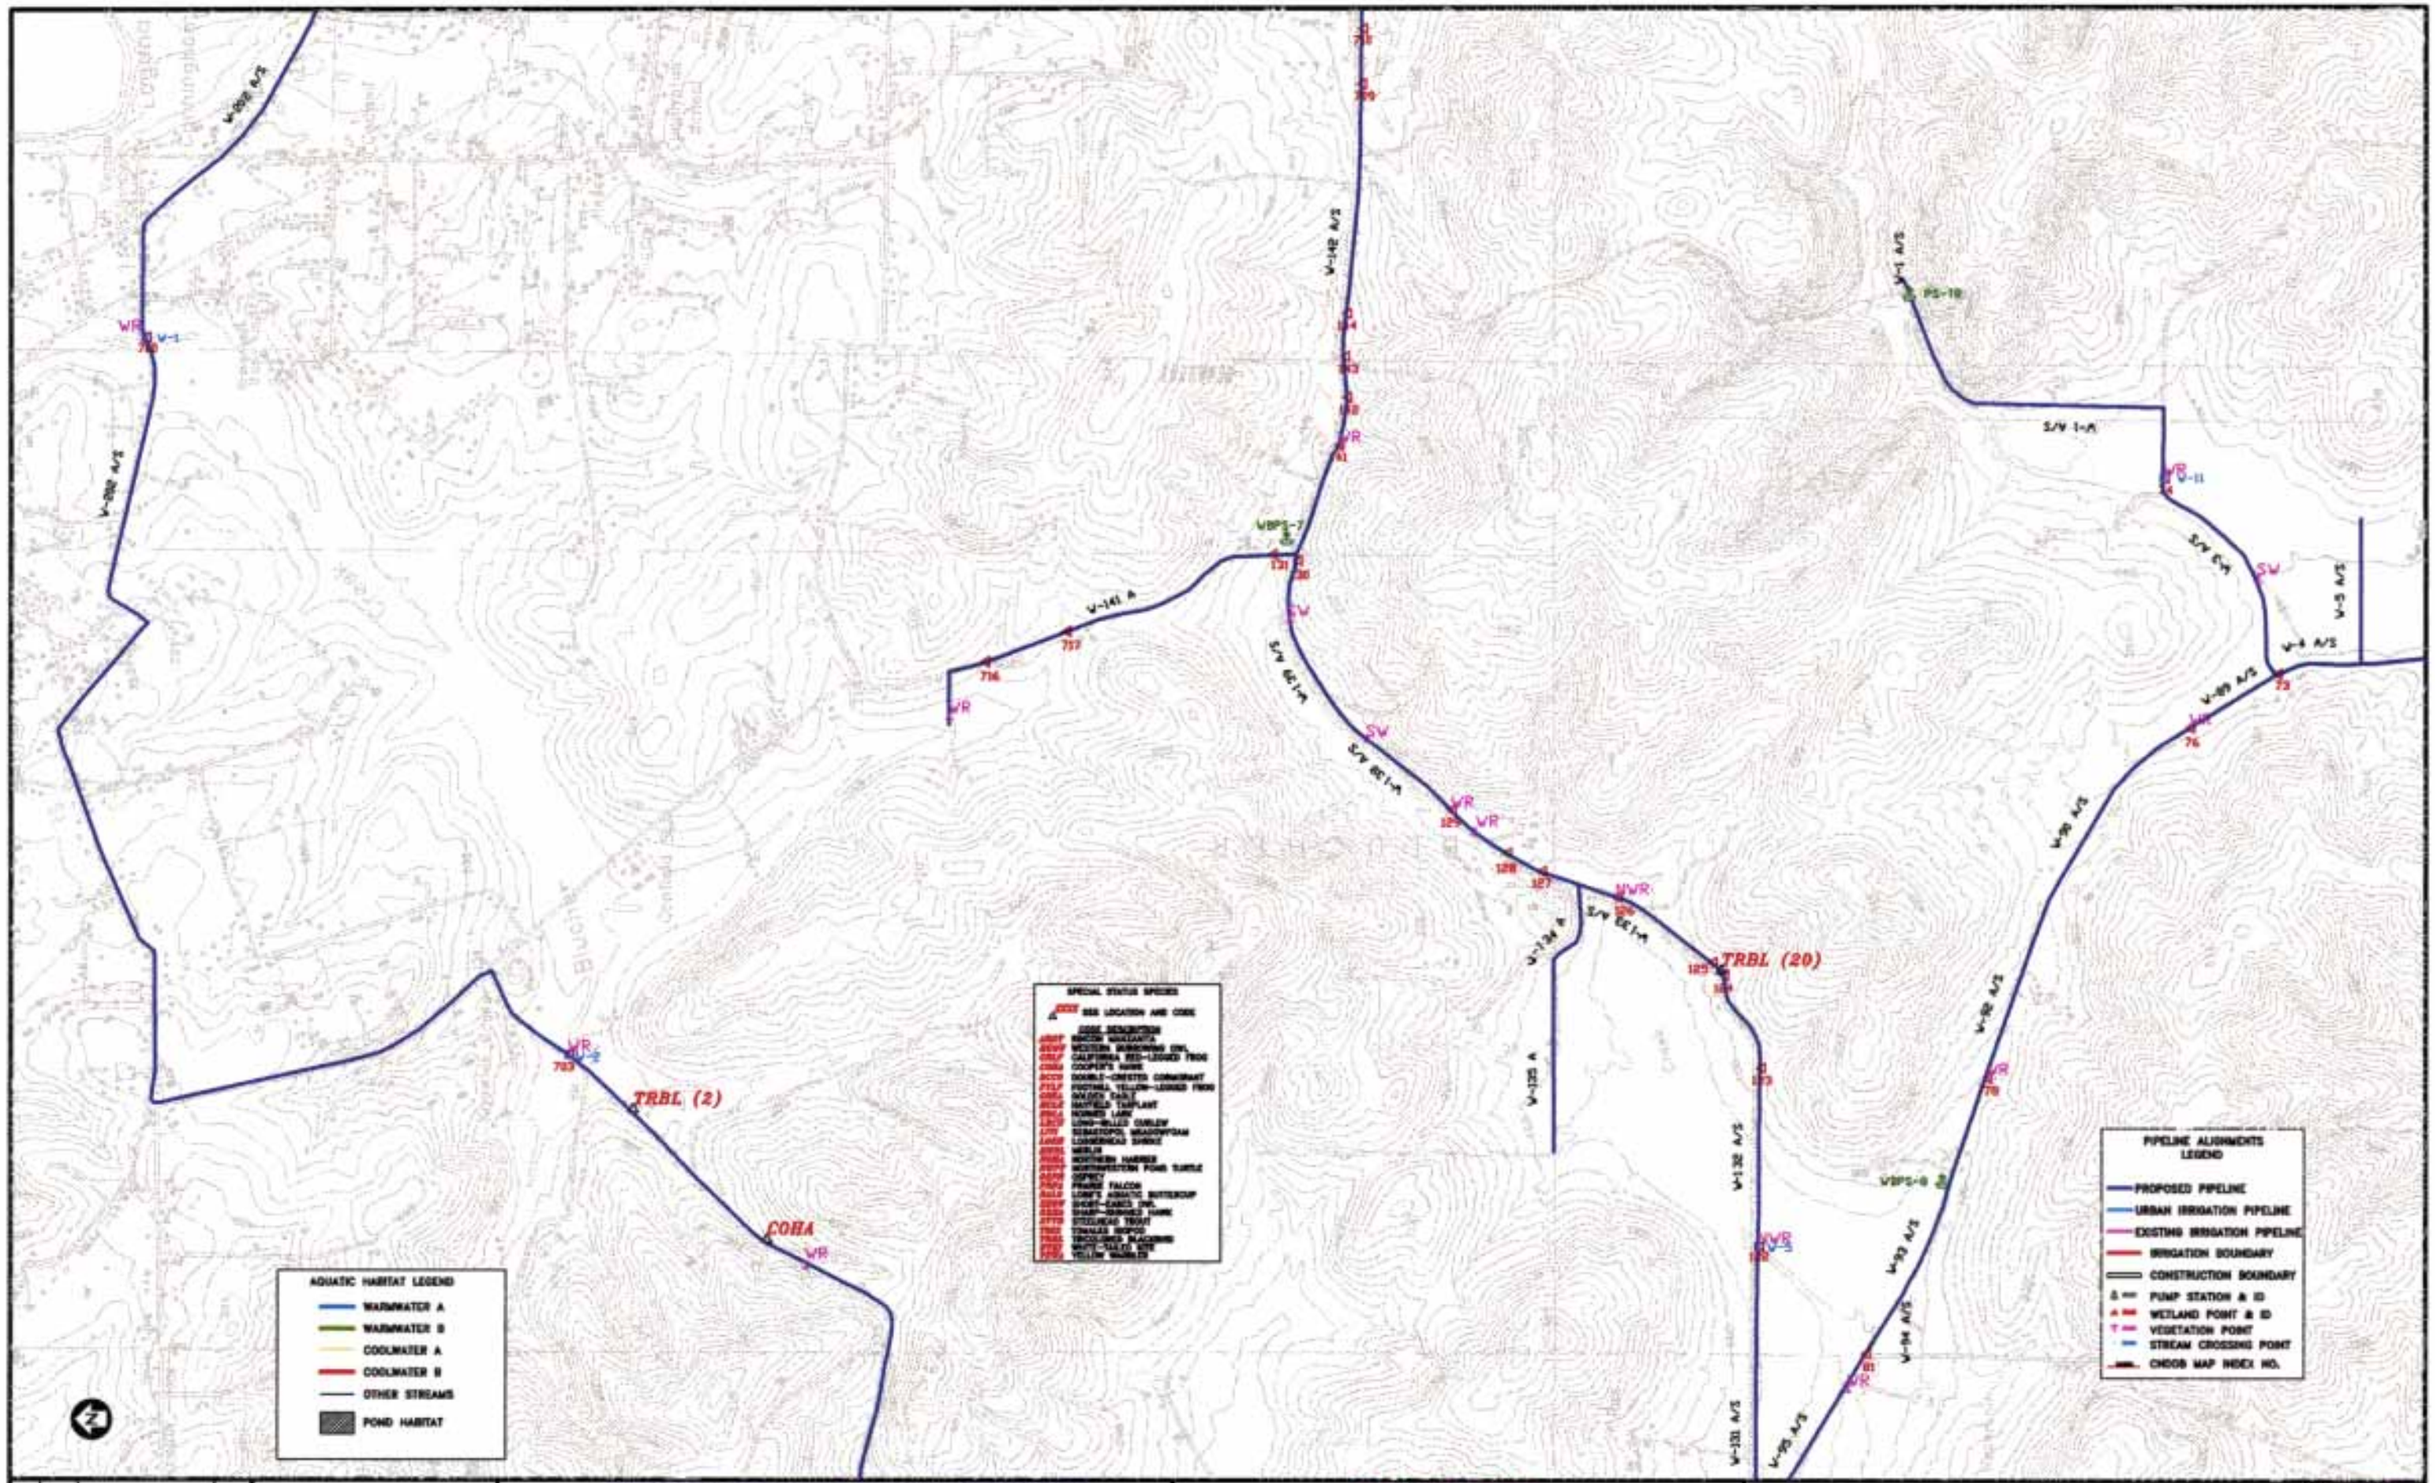

NO.	DATE	REVISIONS	BY

PROJECT NO.	770341
DESIGNED BY:	PARSONS ES-HBH
DRAWN BY:	J. RINGS & K. MEEHAN
CHECKED BY:	
DATE	4/98

HARLAND BARTHOLOMEW AND ASSOCIATES
PARSONS ENGINEERING SCIENCE
PARSONS
OFFICES IN PRINCIPAL CITIES

SANTA ROSA SUBREGIONAL LONG-TERM WASTEWATER PROJECT

INDEX TO BIOLOGICAL AQUATIC, AND WETLAND RESOURCES ALONG PIPELINES AND PUMP STATIONS

SCALE 1"=2000'
SHEET NO. 13
SHEET 13 OF 22

JULY 15, 1998 - 10:36:00 770341/DWGS/BRIGATE/F2000-13