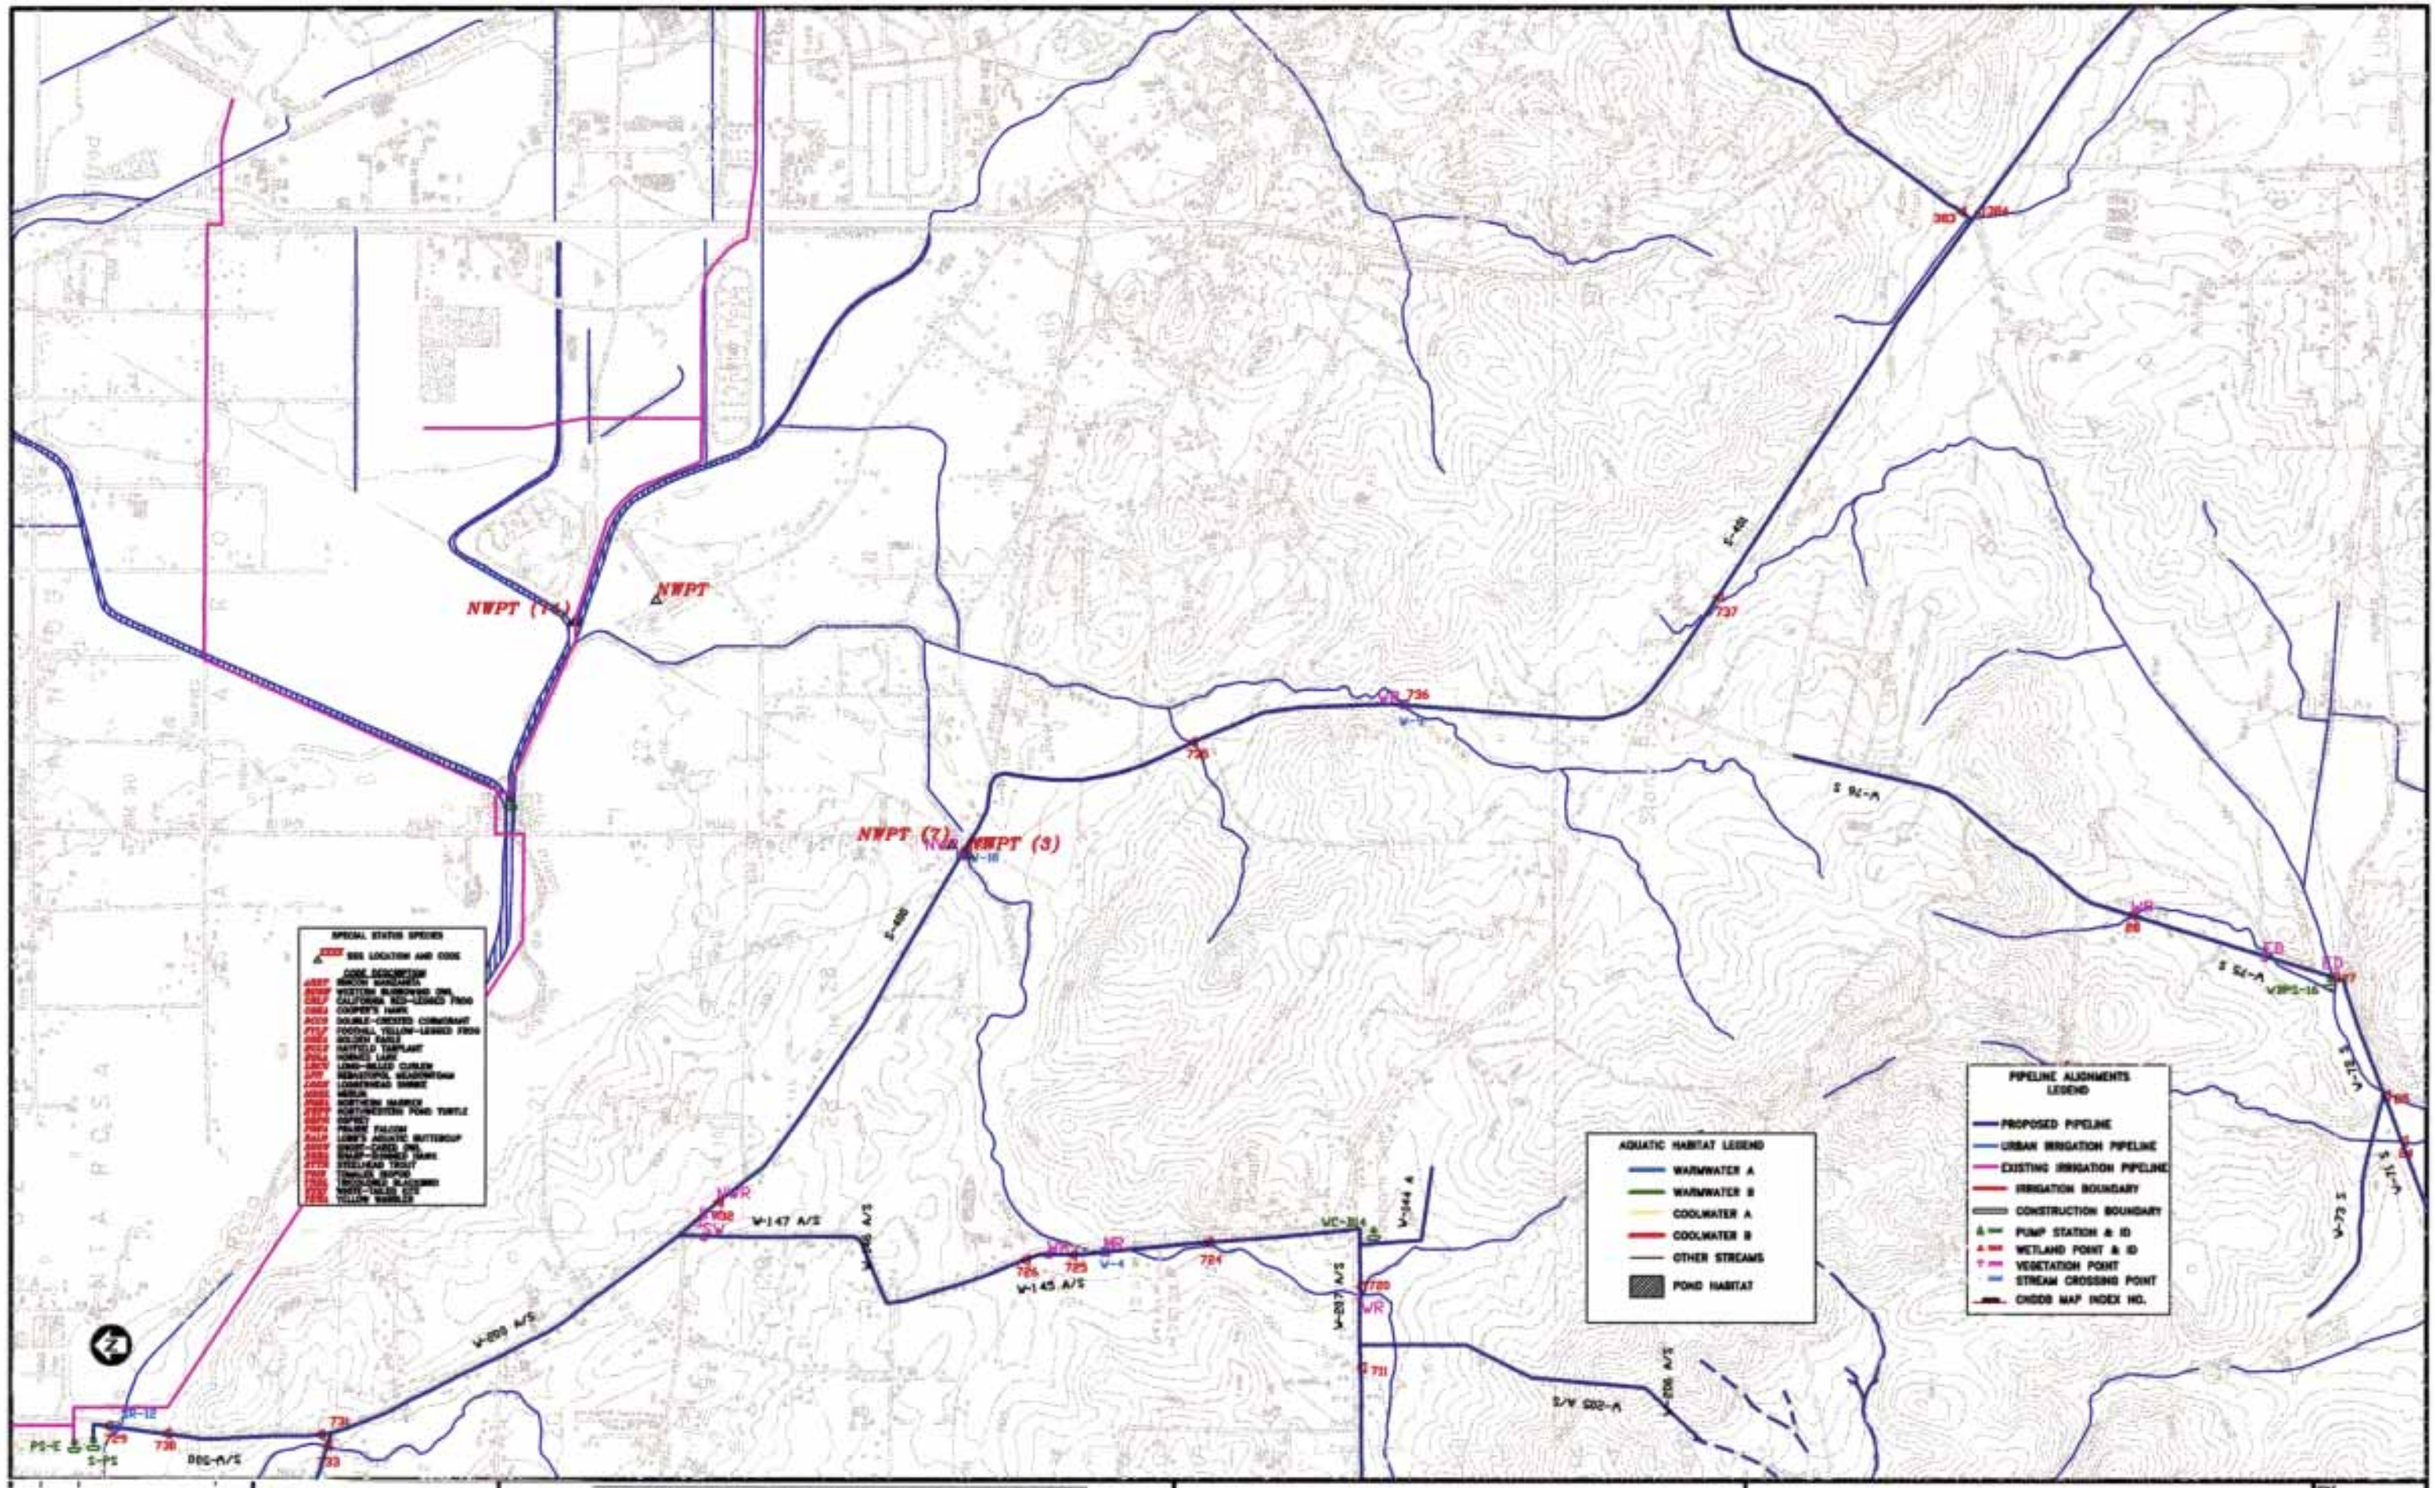

			PROJECT NO.	770341	DATE
			DESIGNED BY:	PARSONS ES-HBH	4/98
			DRAWN BY:	J. RIVAS & K. NEEDHAM	4/98
NO.	DATE	REVISIONS	BY	CHECKED BY:	

HARLAND BARTHOLOMEW AND ASSOCIATES
PARSONS ENGINEERING SCIENCE
PARSONS
OFFICES IN PRINCIPAL CITIES

SANTA ROSA SUBREGIONAL LONG-TERM WASTEWATER PROJECT

INDEX TO BIOLOGICAL AQUATIC, AND WETLAND RESOURCES ALONG PIPELINES AND PUMP STATIONS

SCALE 1"=2000'
SHEET NO. 14
SHEET 14 OF 22

JULY 15, 1998 - 1:43:56PM 770341\DWG\BIOLOGY\PS000-14