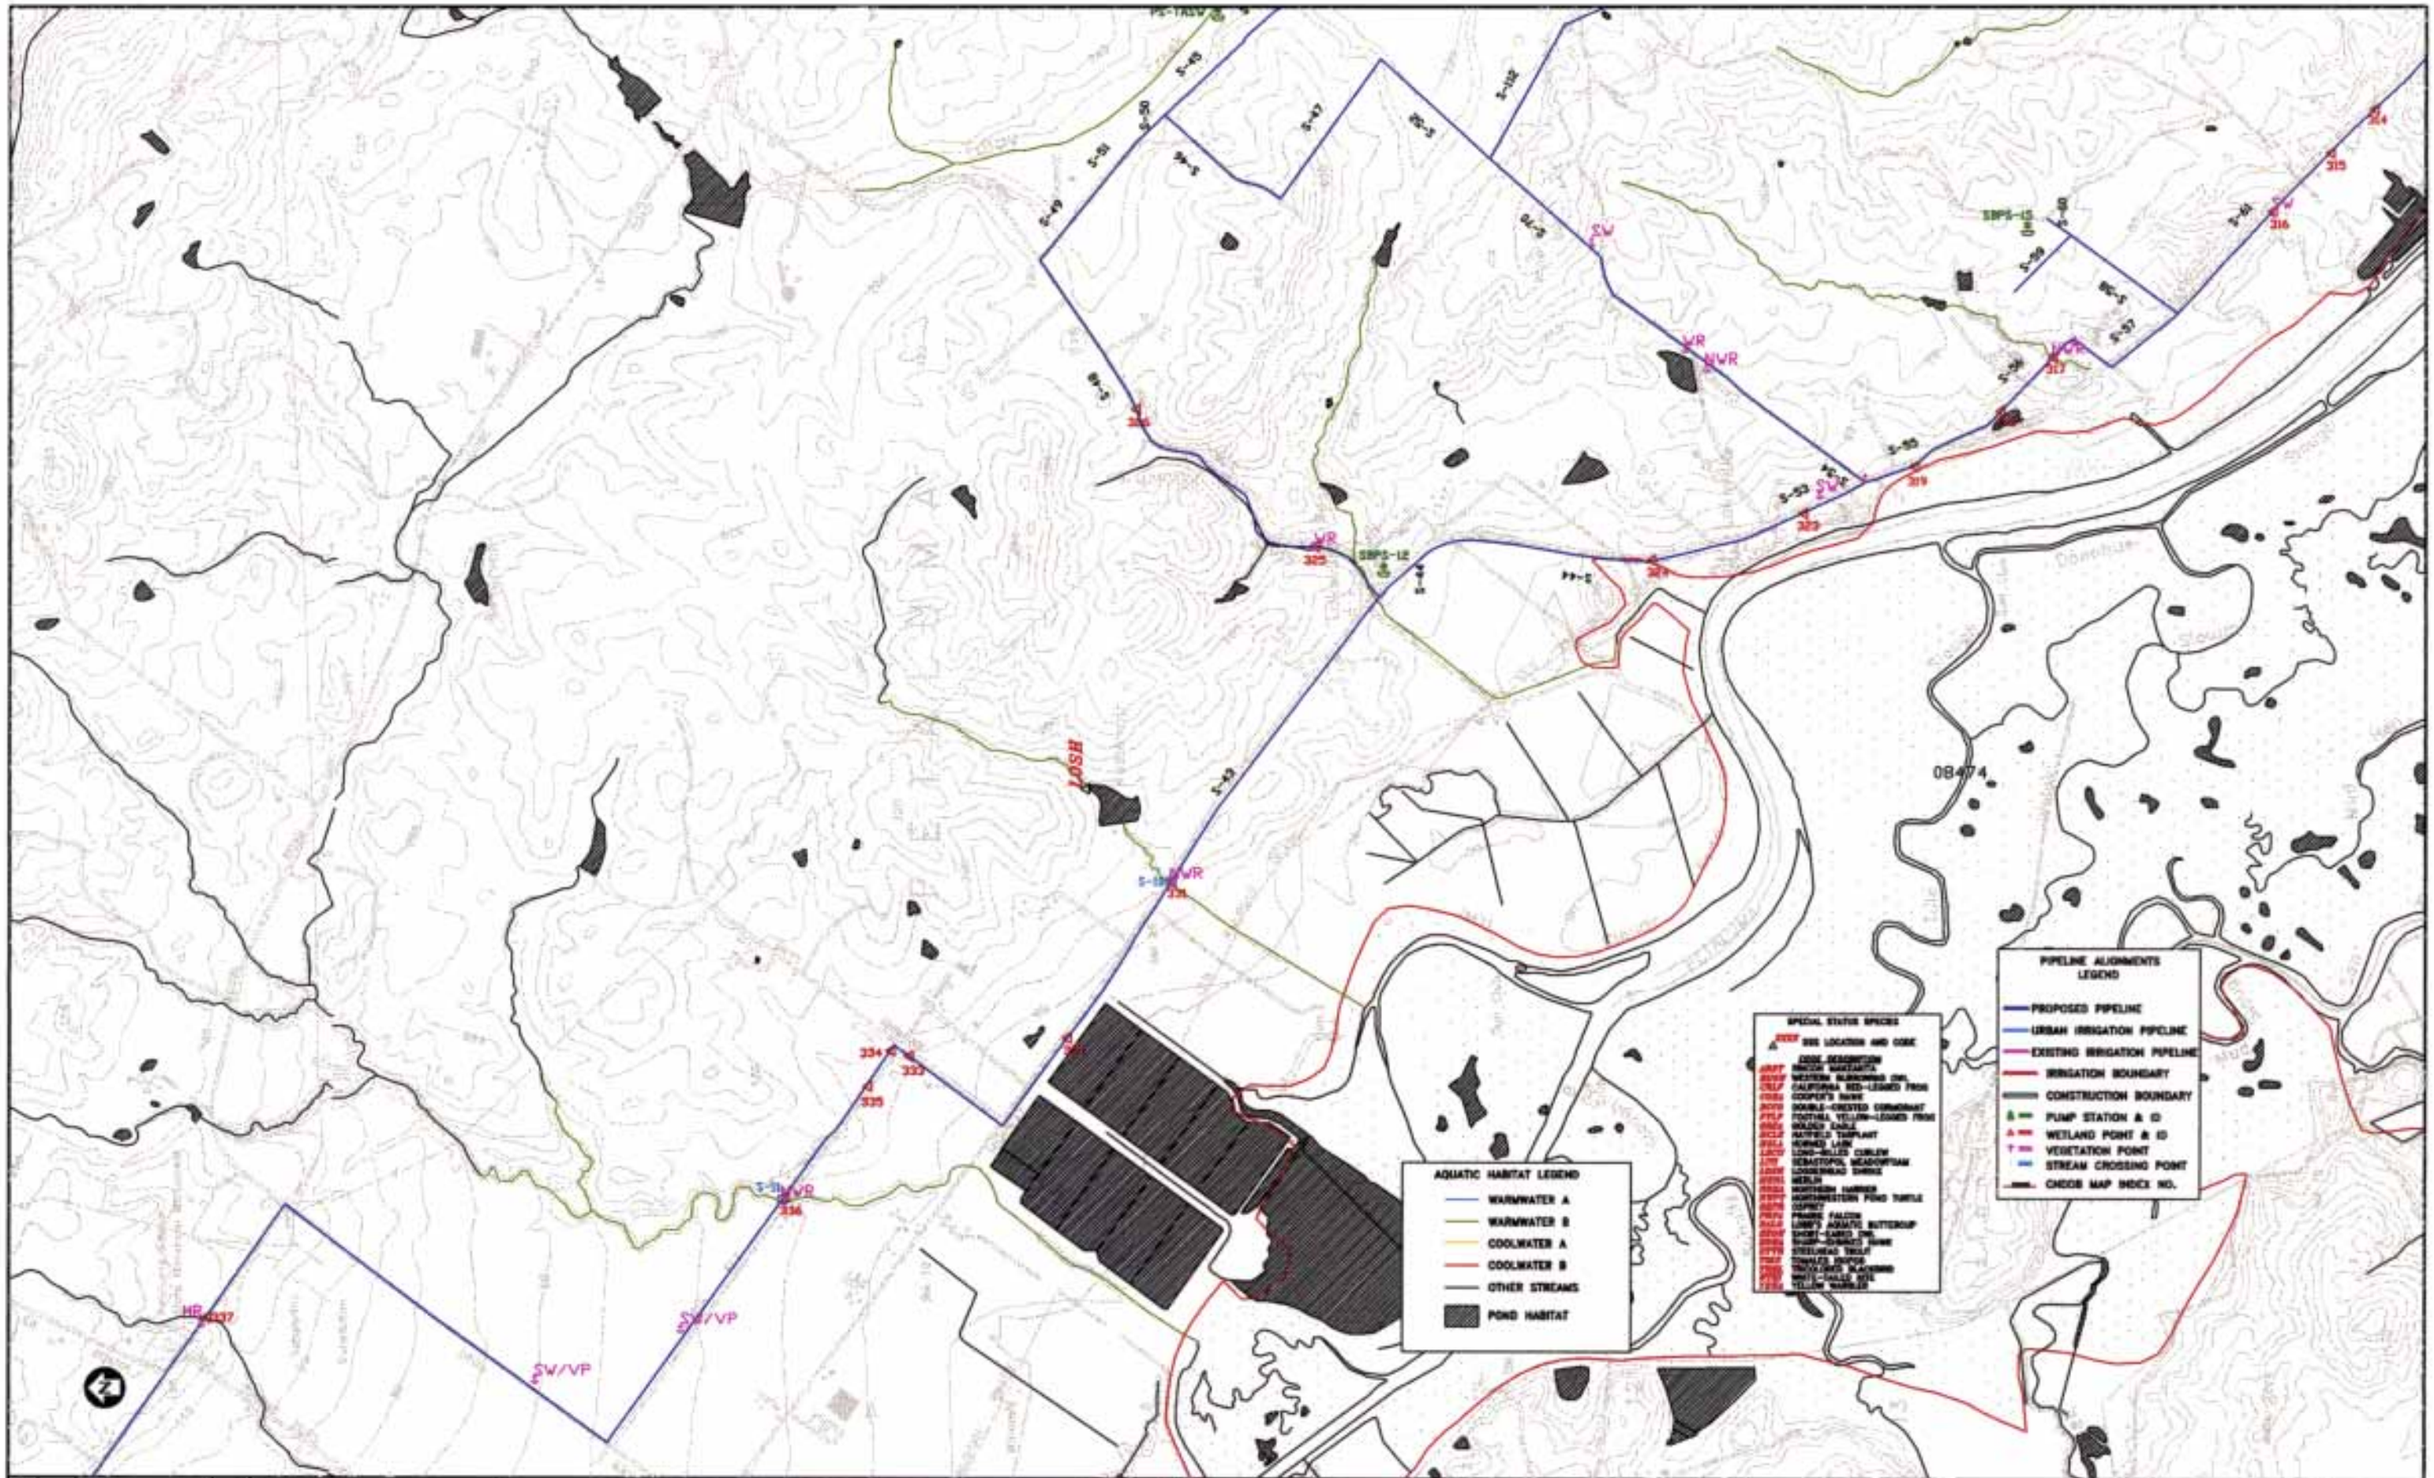

NO.	DATE	REVISIONS	BY	PROJECT NO. 770341	DATE	
				DESIGNED BY: PARSONS ES-HBA	4/96	
				DRAWN BY: J. RAMOS & K. NEEDHAM	4/96	
				CHECKED BY:		

HARLAND BARTHOLOMEW AND ASSOCIATES
PARSONS ENGINEERING SCIENCE
PARSONS
OFFICES IN PRINCIPAL CITIES

SANTA ROSA SUBREGIONAL LONG-TERM WASTEWATER PROJECT

INDEX TO BIOLOGICAL AQUATIC, AND WETLAND RESOURCES ALONG PIPELINES AND PUMP STATIONS

SCALE 1"=2000'
SHEET NO. 19
SHEET 19 OF 22

JULY 22, 1996 - 12:07:06 770341\DWGS\BRIDGET\770341-19