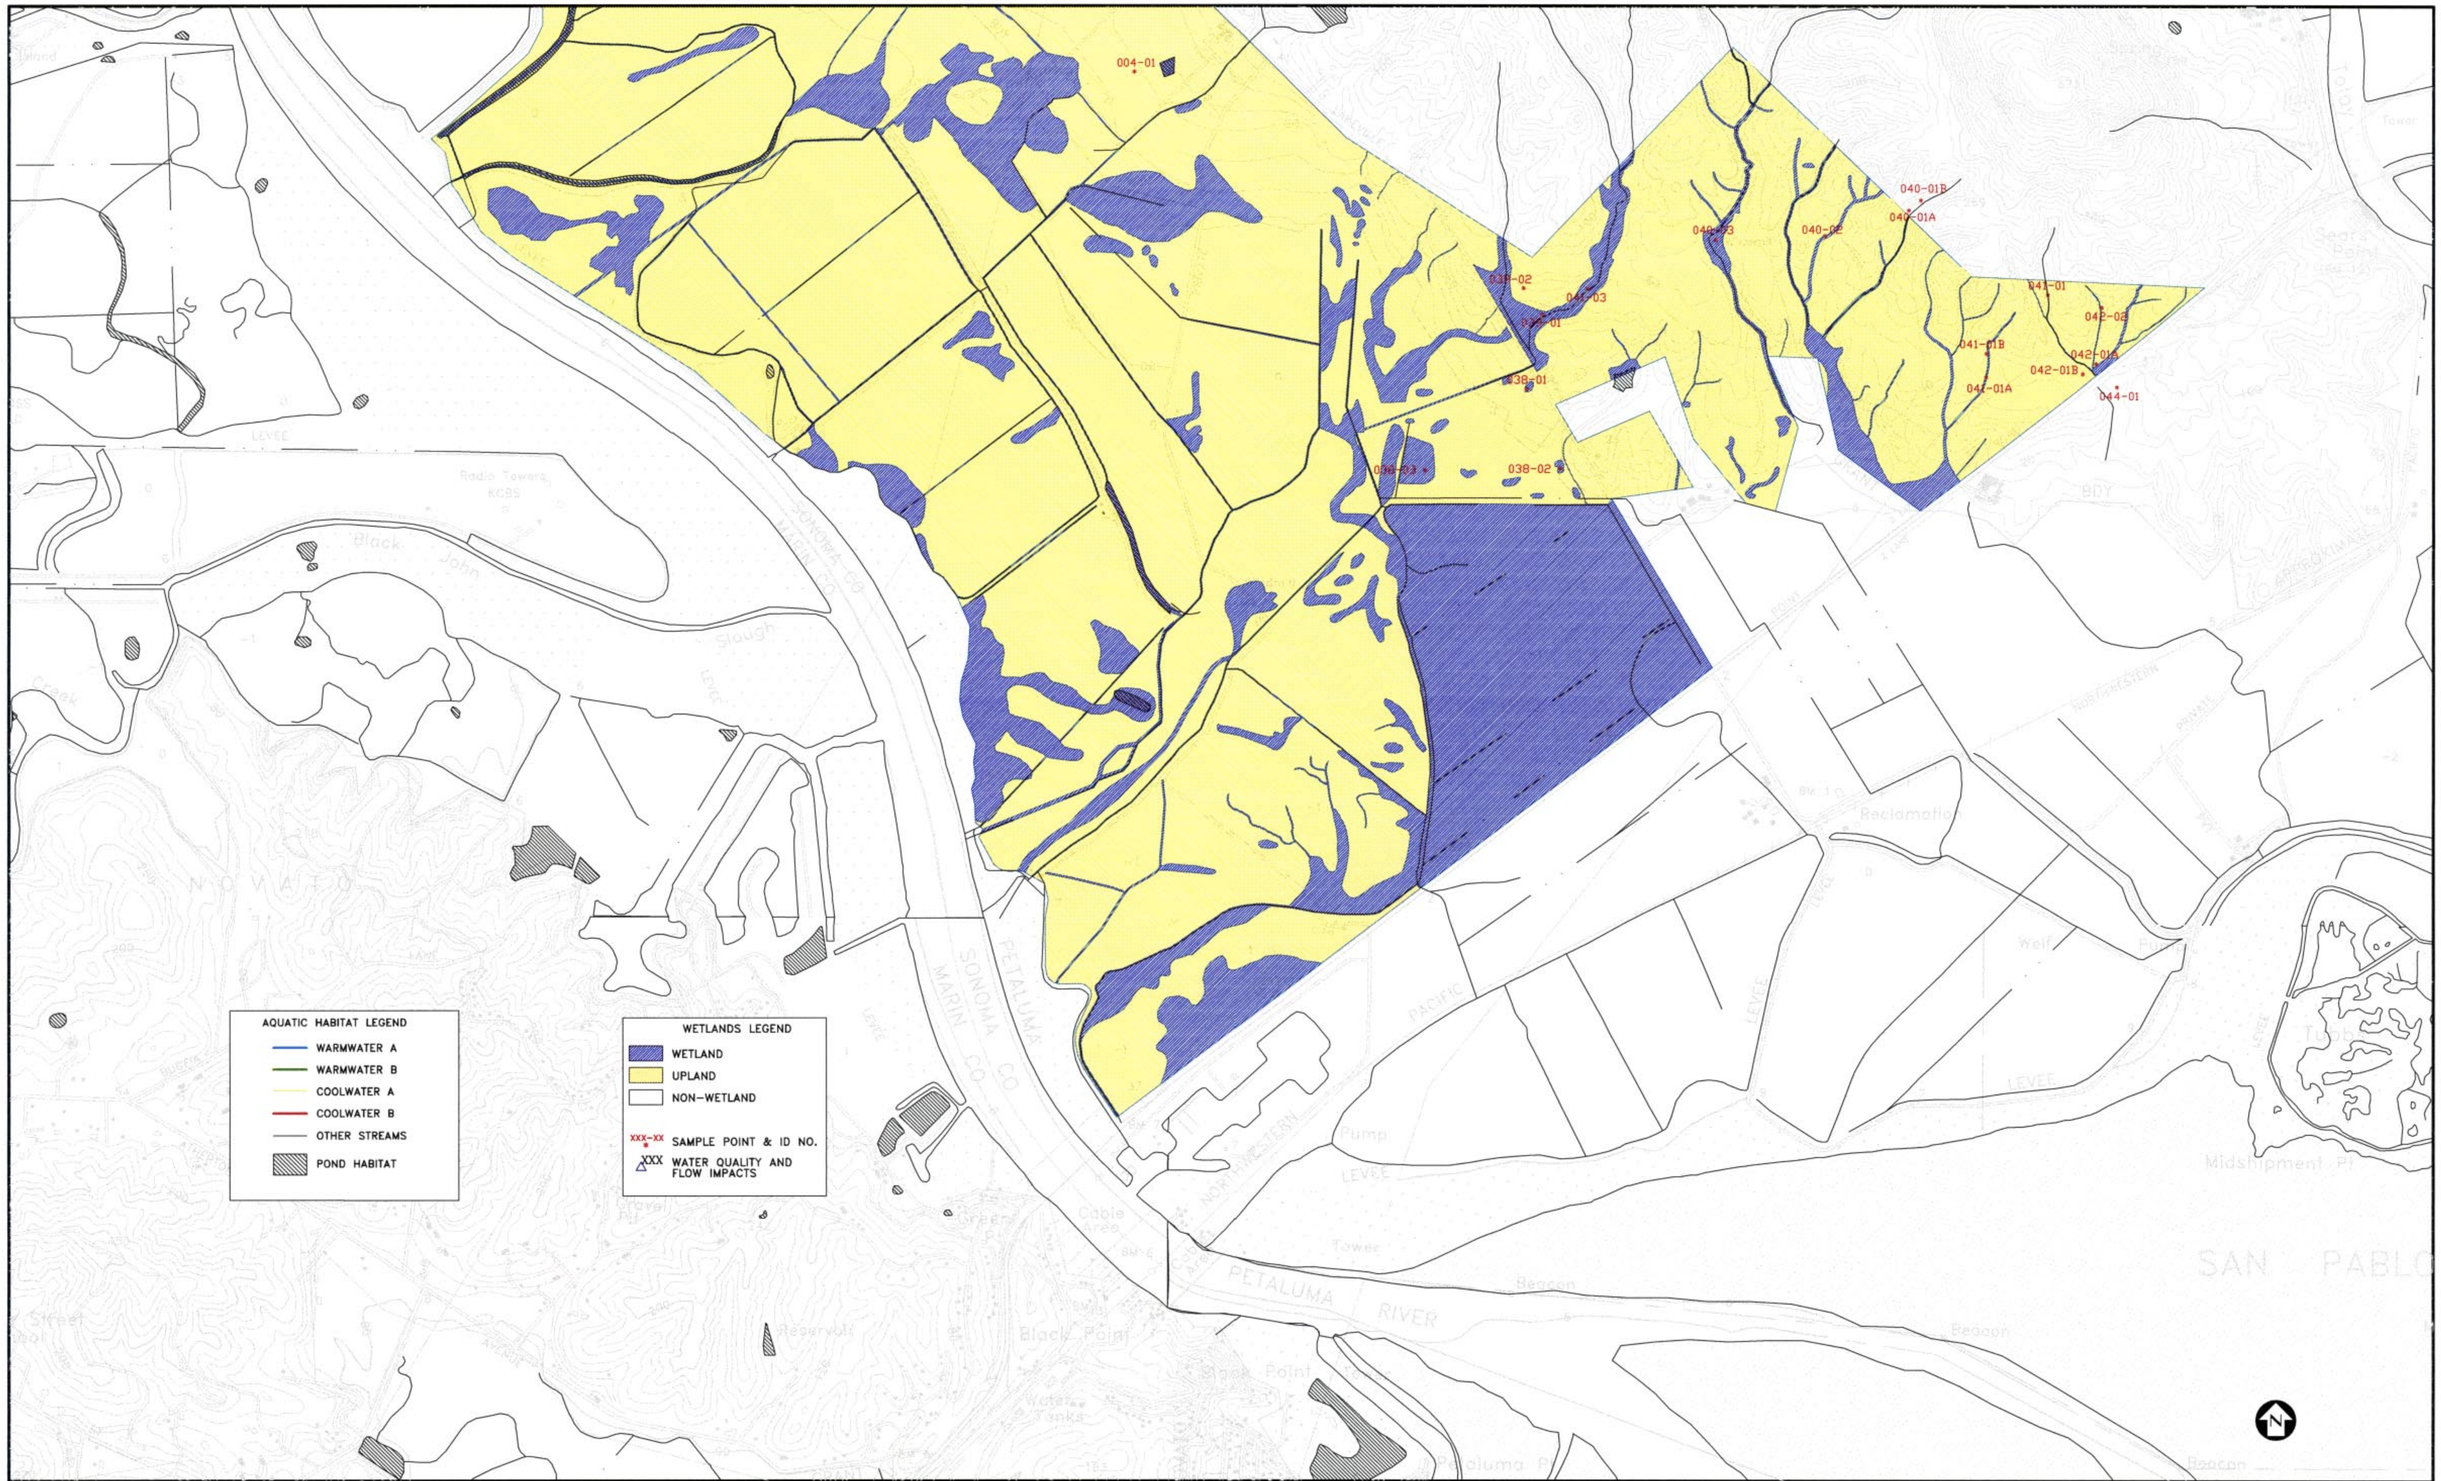

NO.	DATE	REVISIONS	BY

PROJECT NO.	770341	DATE
DESIGNED BY:	SYCAMORE ENV.	8/95
DRAWN BY:	SYCAMORE ENV.	1/96
CHECKED BY:	J. RAMOS & K. NEEDHAM	4/96

HARLAND BARTHOLOMEW AND ASSOCIATES
PARSONS ENGINEERING SCIENCE
PARSONS
OFFICES IN PRINCIPAL CITIES

SANTA ROSA SUBREGIONAL LONG-TERM WASTEWATER PROJECT

IRRIGATION AREA WETLANDS & AQUATIC HABITAT

SCALE 1" = 1000'
SHEET NO. 13
SHEET 13 OF 13

JULY 22, 1996 - 14:55:00 C:\770341\DWGS\IRRIGATE\WA100013