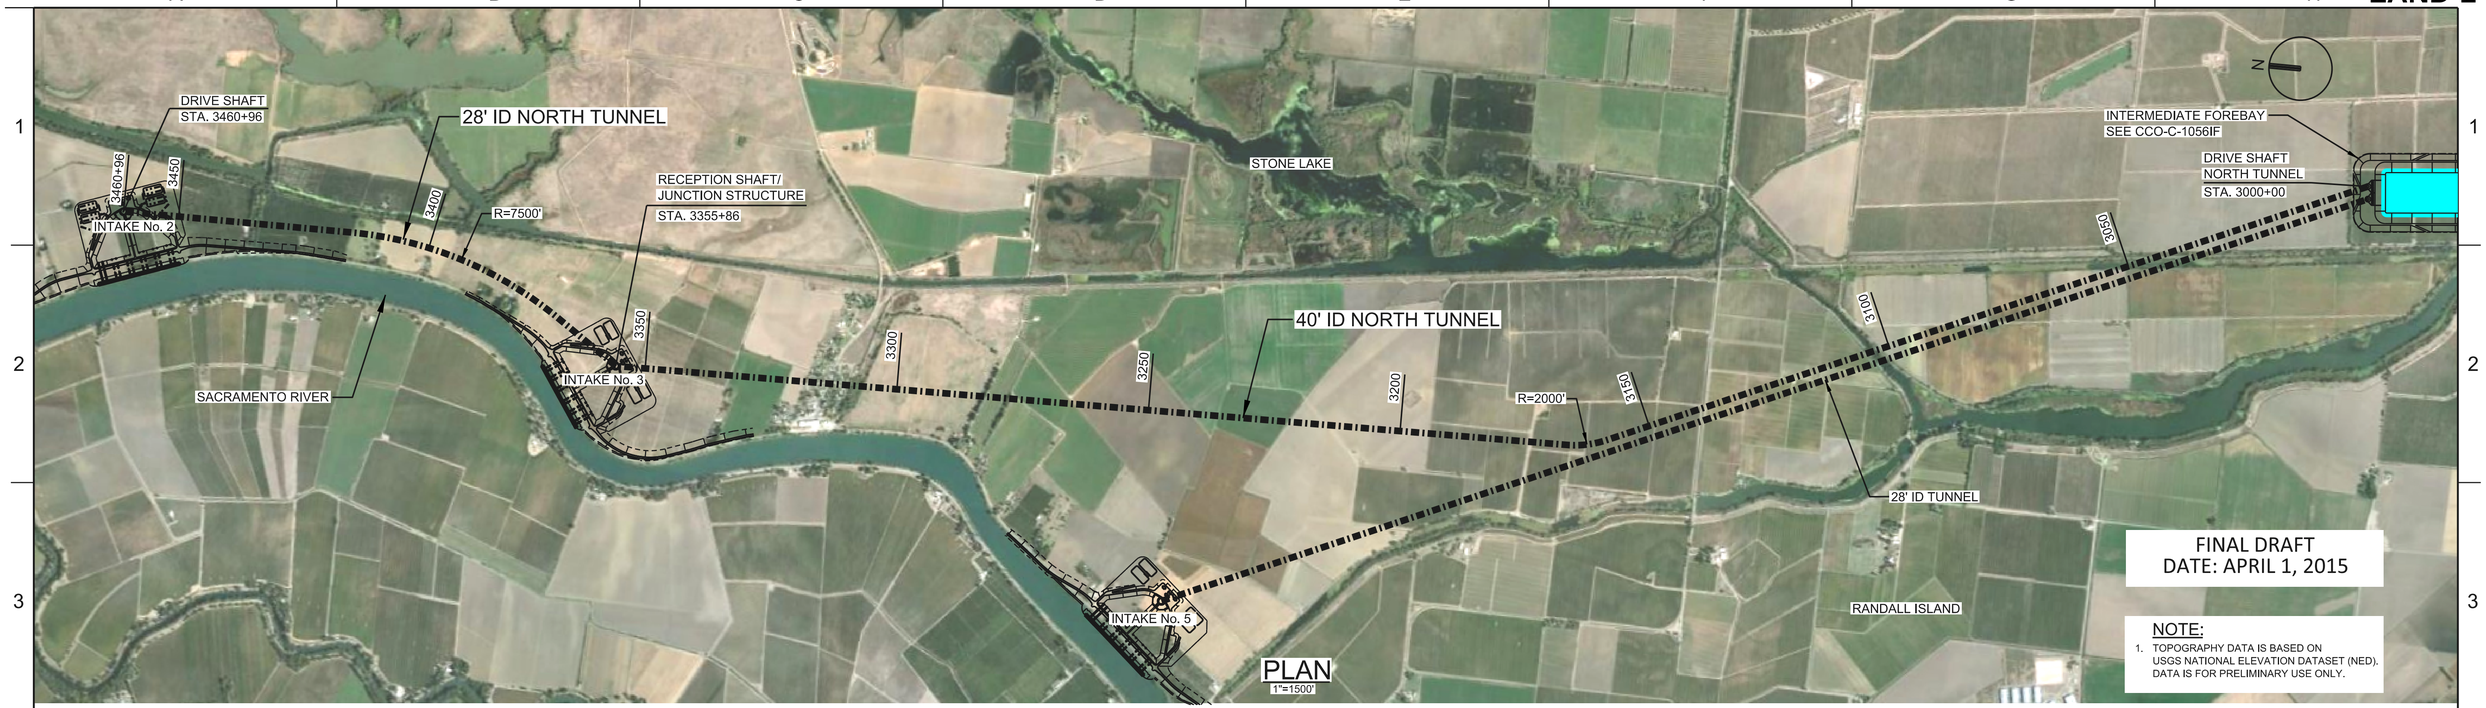

PLAN
1"=1500'

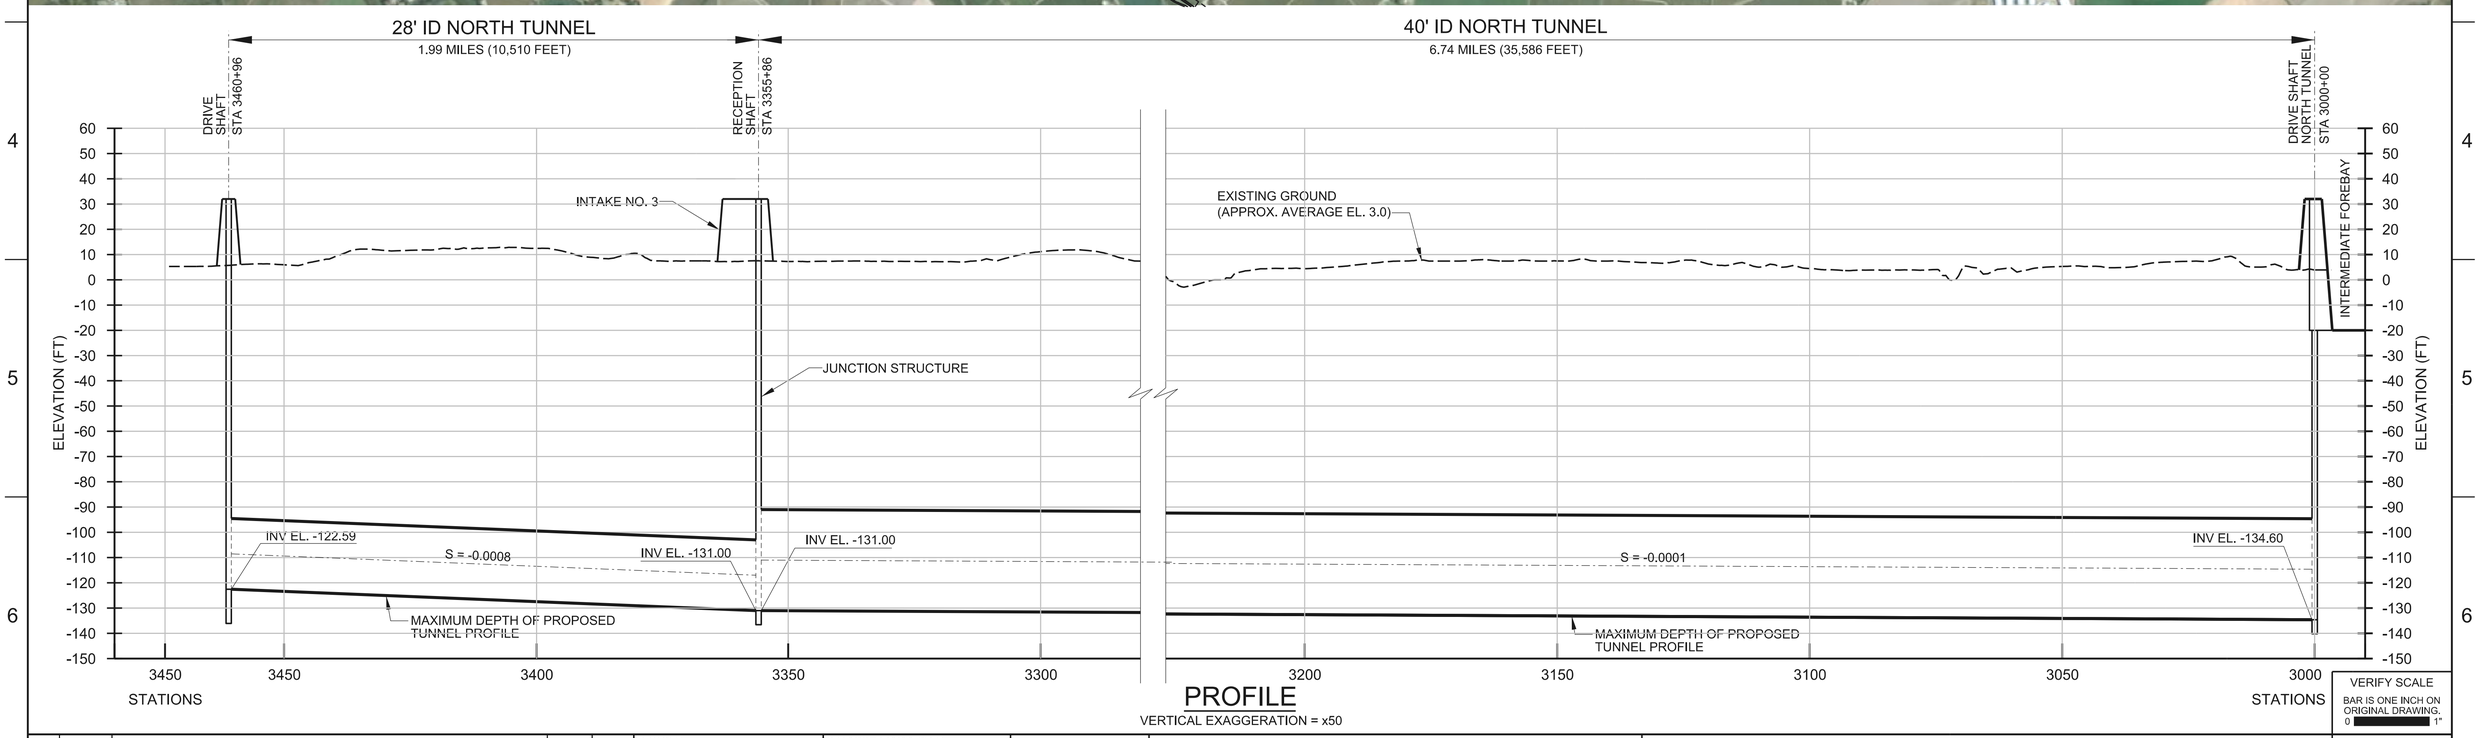

PROFILE
VERTICAL EXAGGERATION = x50

VERIFY SCALE
BAR IS ONE INCH ON ORIGINAL DRAWING.
0 1"

REV	DATE	DESCRIPTION	SUB.	APPD

DESIGNED | APPROVAL RECOMMENDED
DRAWN | APPROVAL BY
CHECKED

California Department of Water Resources
Advancing the Bay Delta Conservation Plan
Delta Habitat Conservation & Conveyance Program
DHCCP Team

CONCEPTUAL ENGINEERING REPORT
DUAL CONVEYANCE FACILITY
MODIFIED PIPELINE / TUNNEL OPTION - CLIFTON COURT FOREBAY PUMPING PLANT

NORTH TUNNELS - PLAN AND PROFILE
INTAKE NO. 2 TO INTERMEDIATE FOREBAY

PROJECT NO. 240010
SHEET NO. CCO - C - 1033TN
REV 0
SEQUENCE NO. 33 OF 96