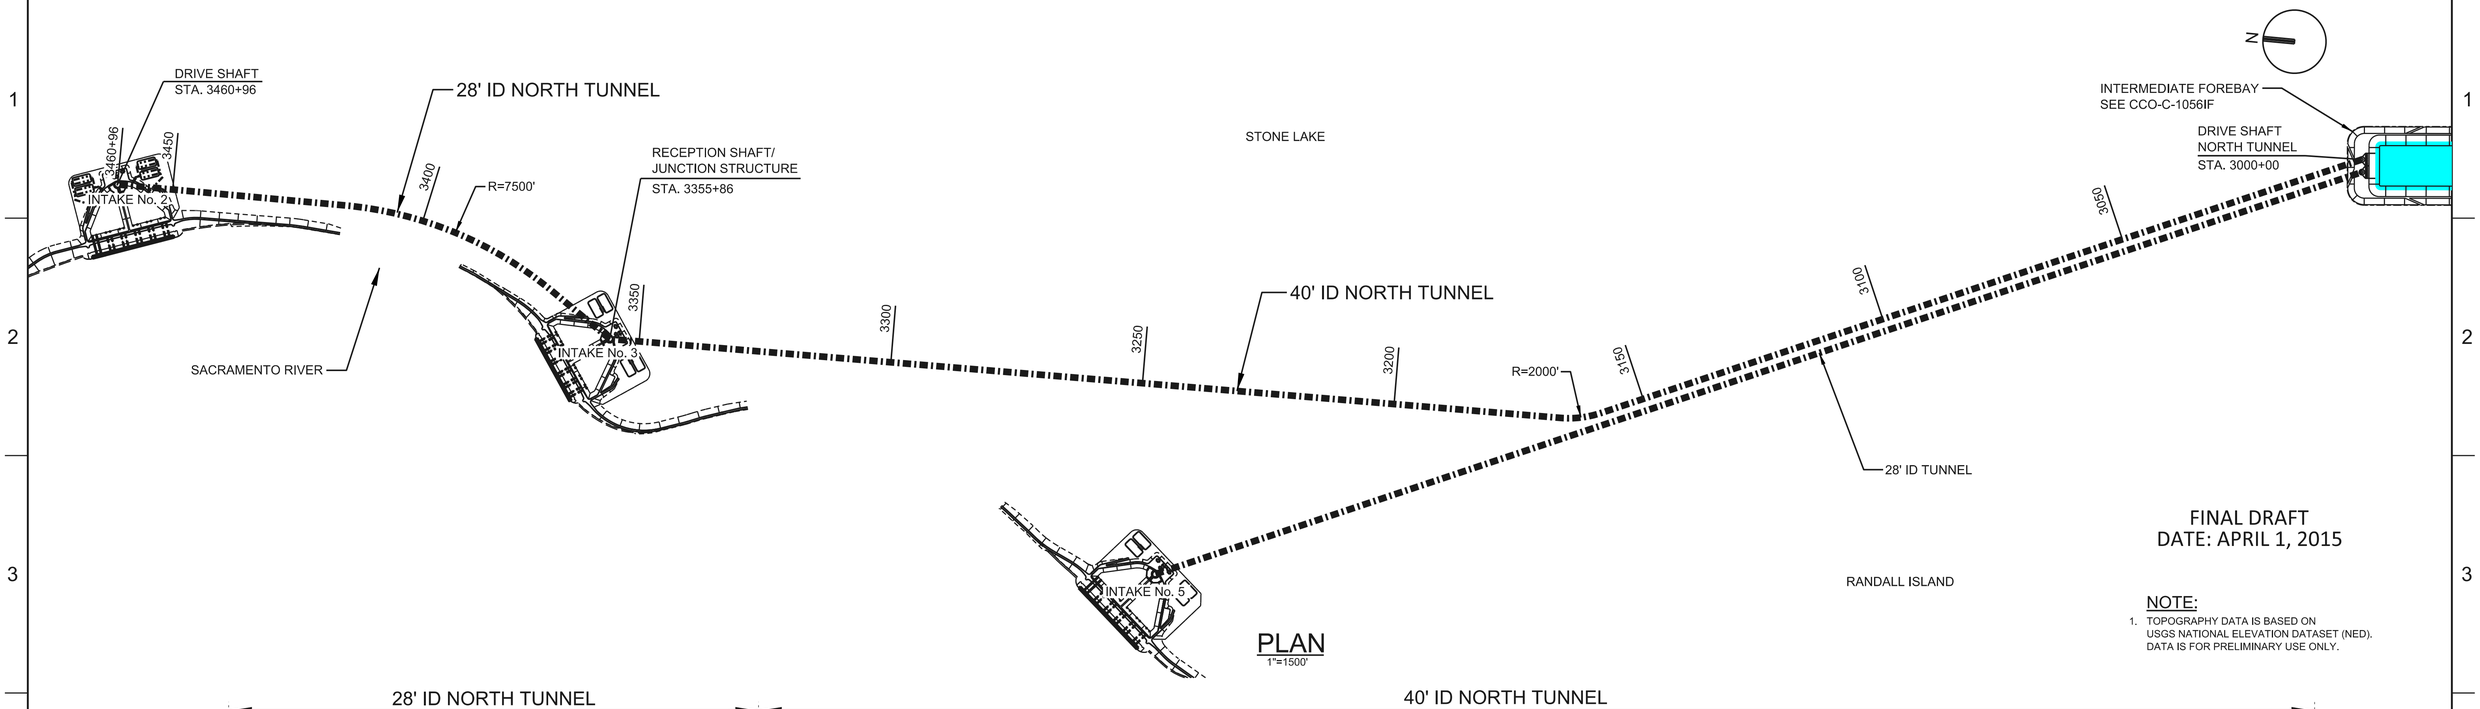

PLAN
1"=1500'

FINAL DRAFT
DATE: APRIL 1, 2015

NOTE:
1. TOPOGRAPHY DATA IS BASED ON USGS NATIONAL ELEVATION DATASET (NED). DATA IS FOR PRELIMINARY USE ONLY.

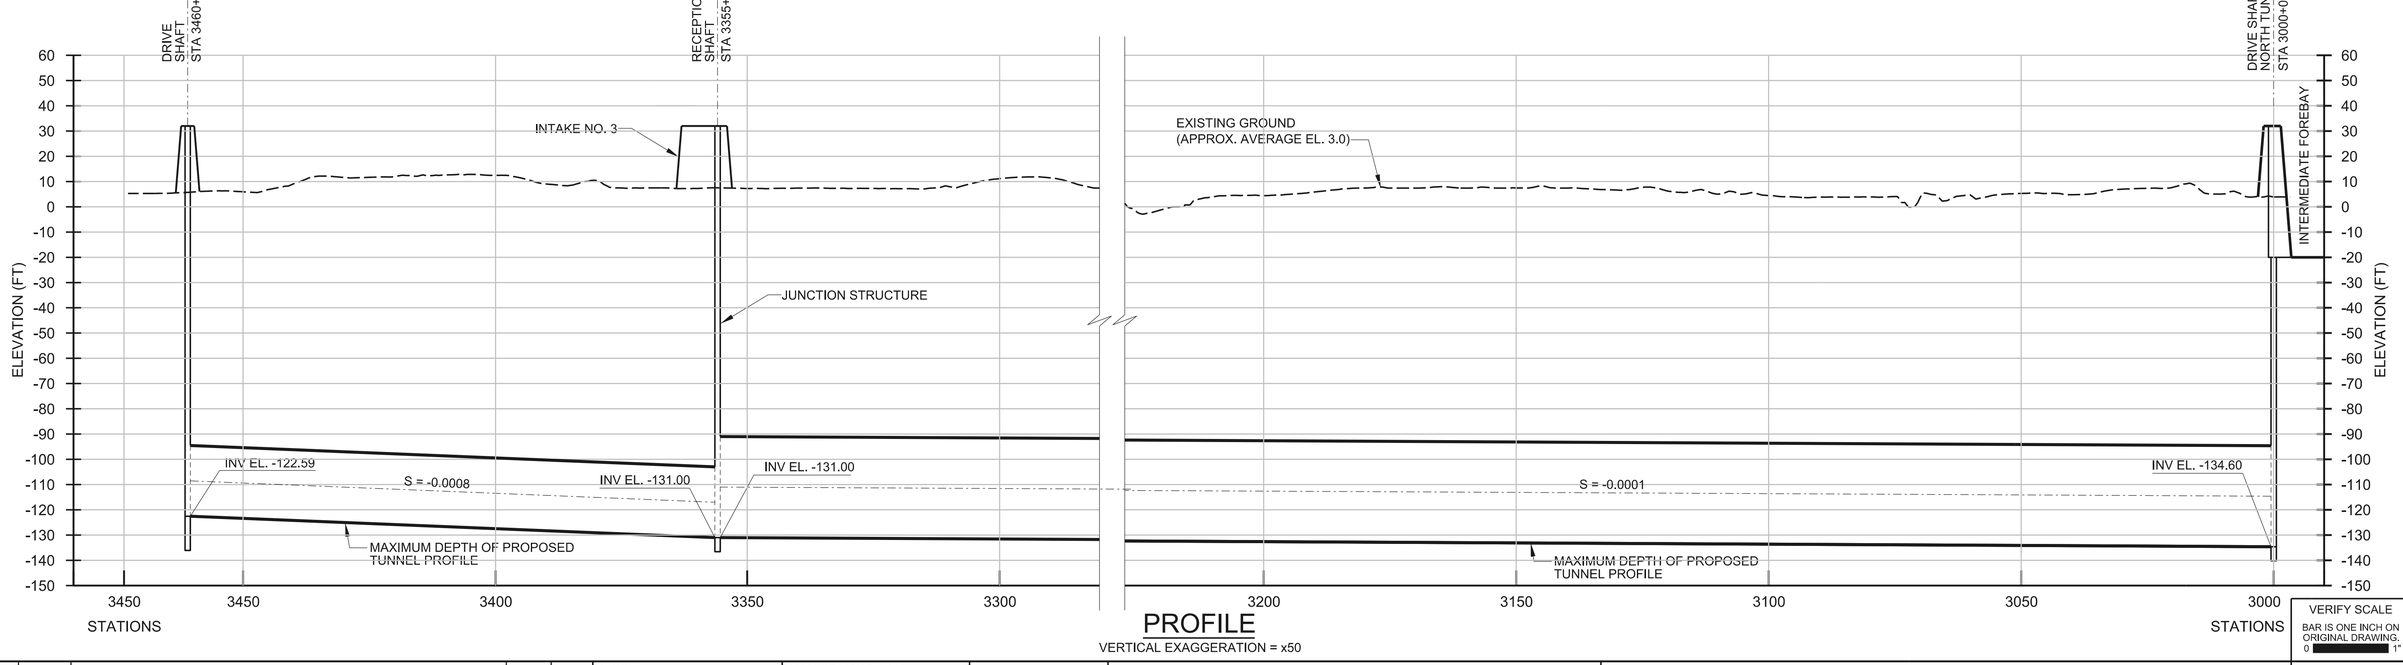

PROFILE
VERTICAL EXAGGERATION = x50

VERIFY SCALE
BAR IS ONE INCH ON ORIGINAL DRAWING.
0 1"

REV	DATE	DESCRIPTION	SUB.	APPD

DESIGNED | APPROVAL RECOMMENDED
DRAWN | APPROVAL BY
CHECKED

CONCEPTUAL ENGINEERING REPORT
DUAL CONVEYANCE FACILITY
MODIFIED PIPELINE / TUNNEL OPTION - CLIFTON COURT FOREBAY PUMPING PLANT

NORTH TUNNELS - PLAN AND PROFILE
INTAKE NO. 2 TO INTERMEDIATE FOREBAY

PROJECT NO. 240010
SHEET NO. CCO - C - 1033TN
REV 0
SEQUENCE NO. 33 OF 96