Site Map

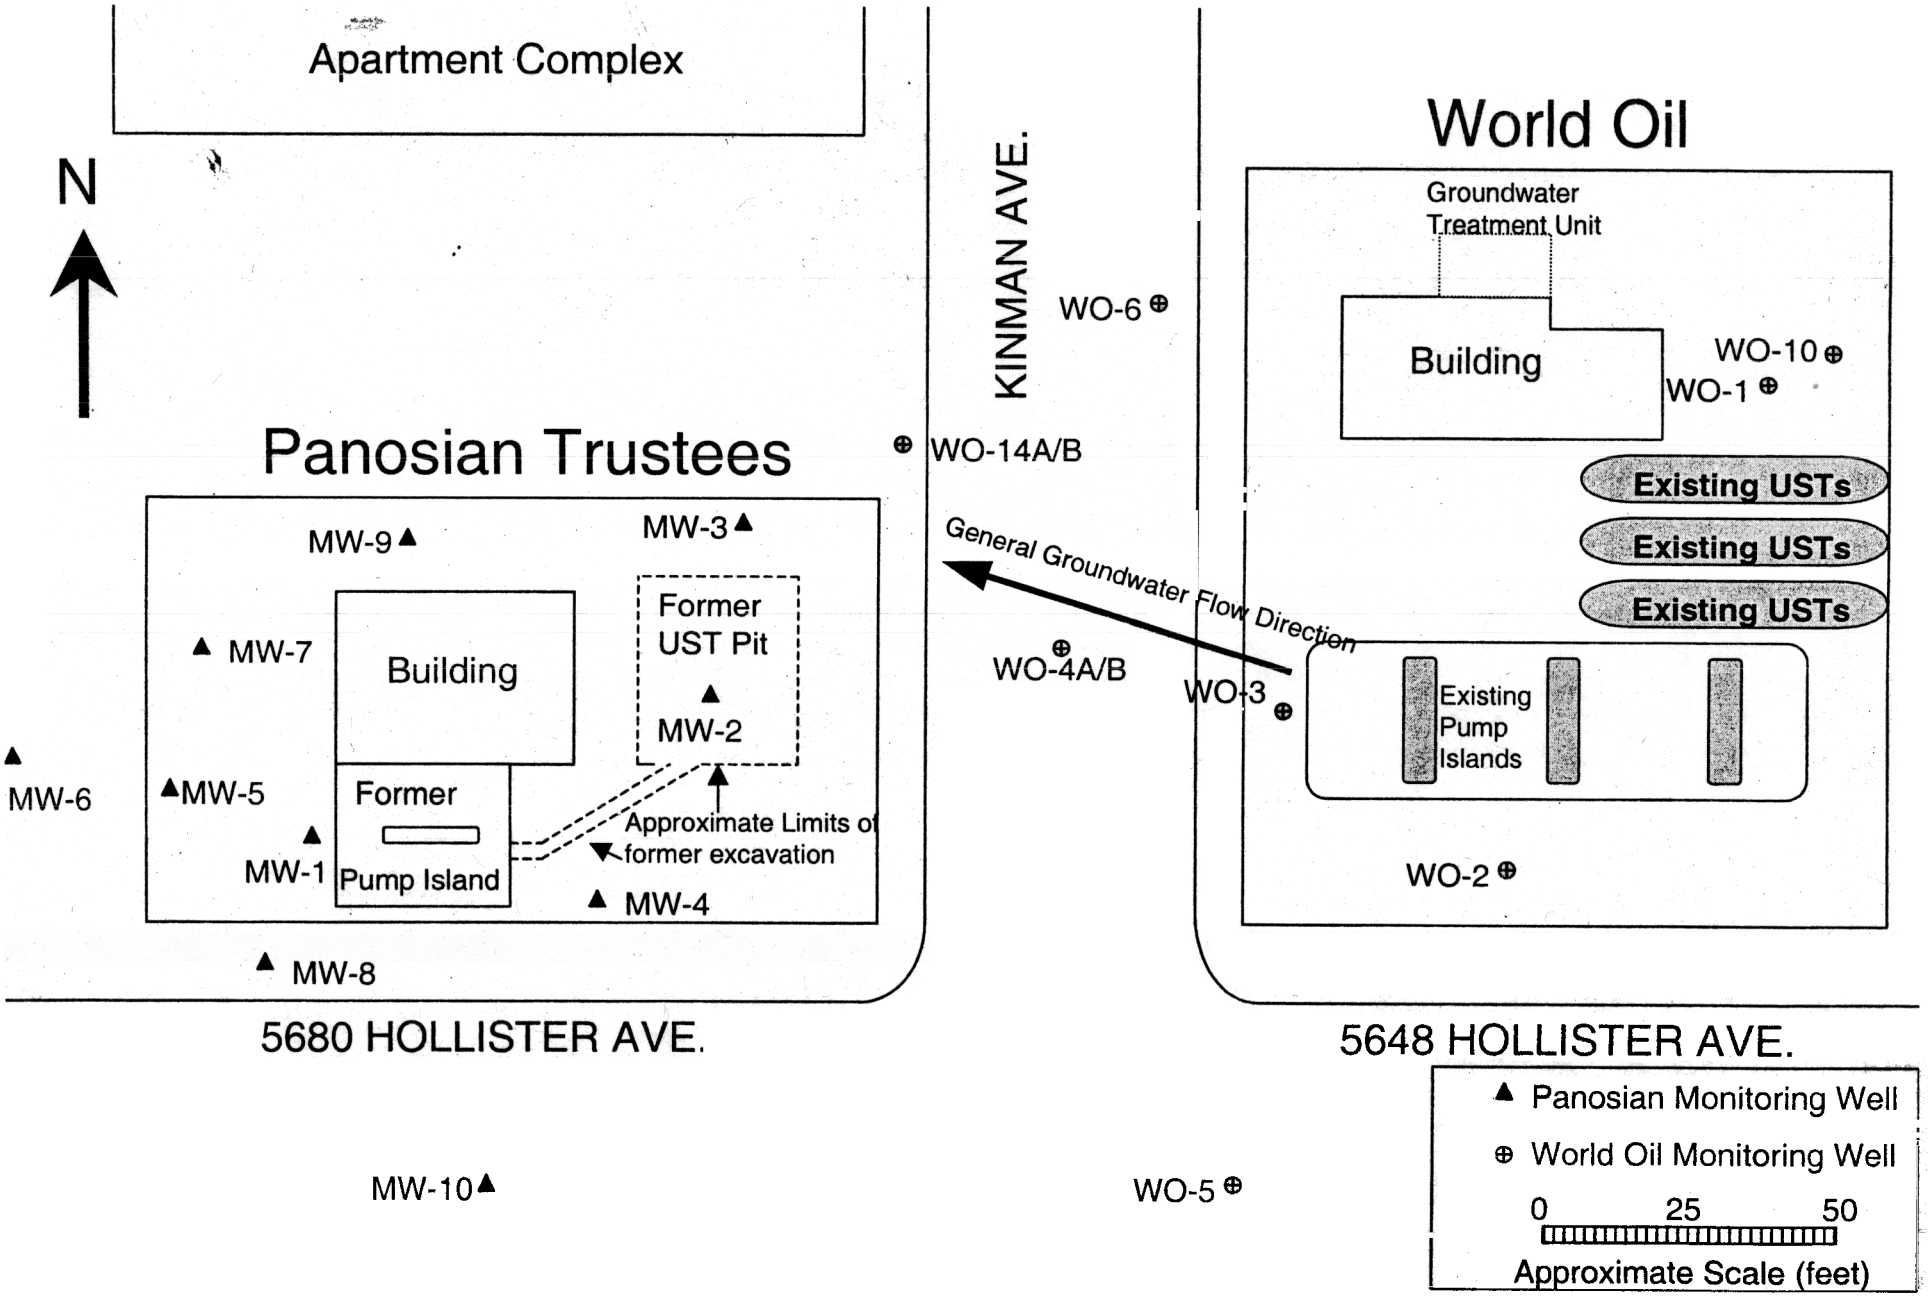
Apartment Complex
N
KINMAN AVE.
World Oil
Groundwater Treatment Unit
Building
WO-6
WO-10
WO-1
Panosian Trustees
WO-14A/B
Existing USTs
Existing USTs
Existing USTs
MW-9
MW-3
General Groundwater Flow Direction
Former UST Pit
MW-7
Building
MW-2
WO-4A/B
WO-3
Existing Pump Islands
MW-6
MW-5
Former
Approximate Limits of former excavation
MW-1
Pump Island
MW-4
WO-2
MW-8
5680 HOLLISTER AVE.
5648 HOLLISTER AVE.
Panosian Monitoring Well
World Oil Monitoring Well
0
25
50
Approximate Scale (feet)
MW-10
WO-5